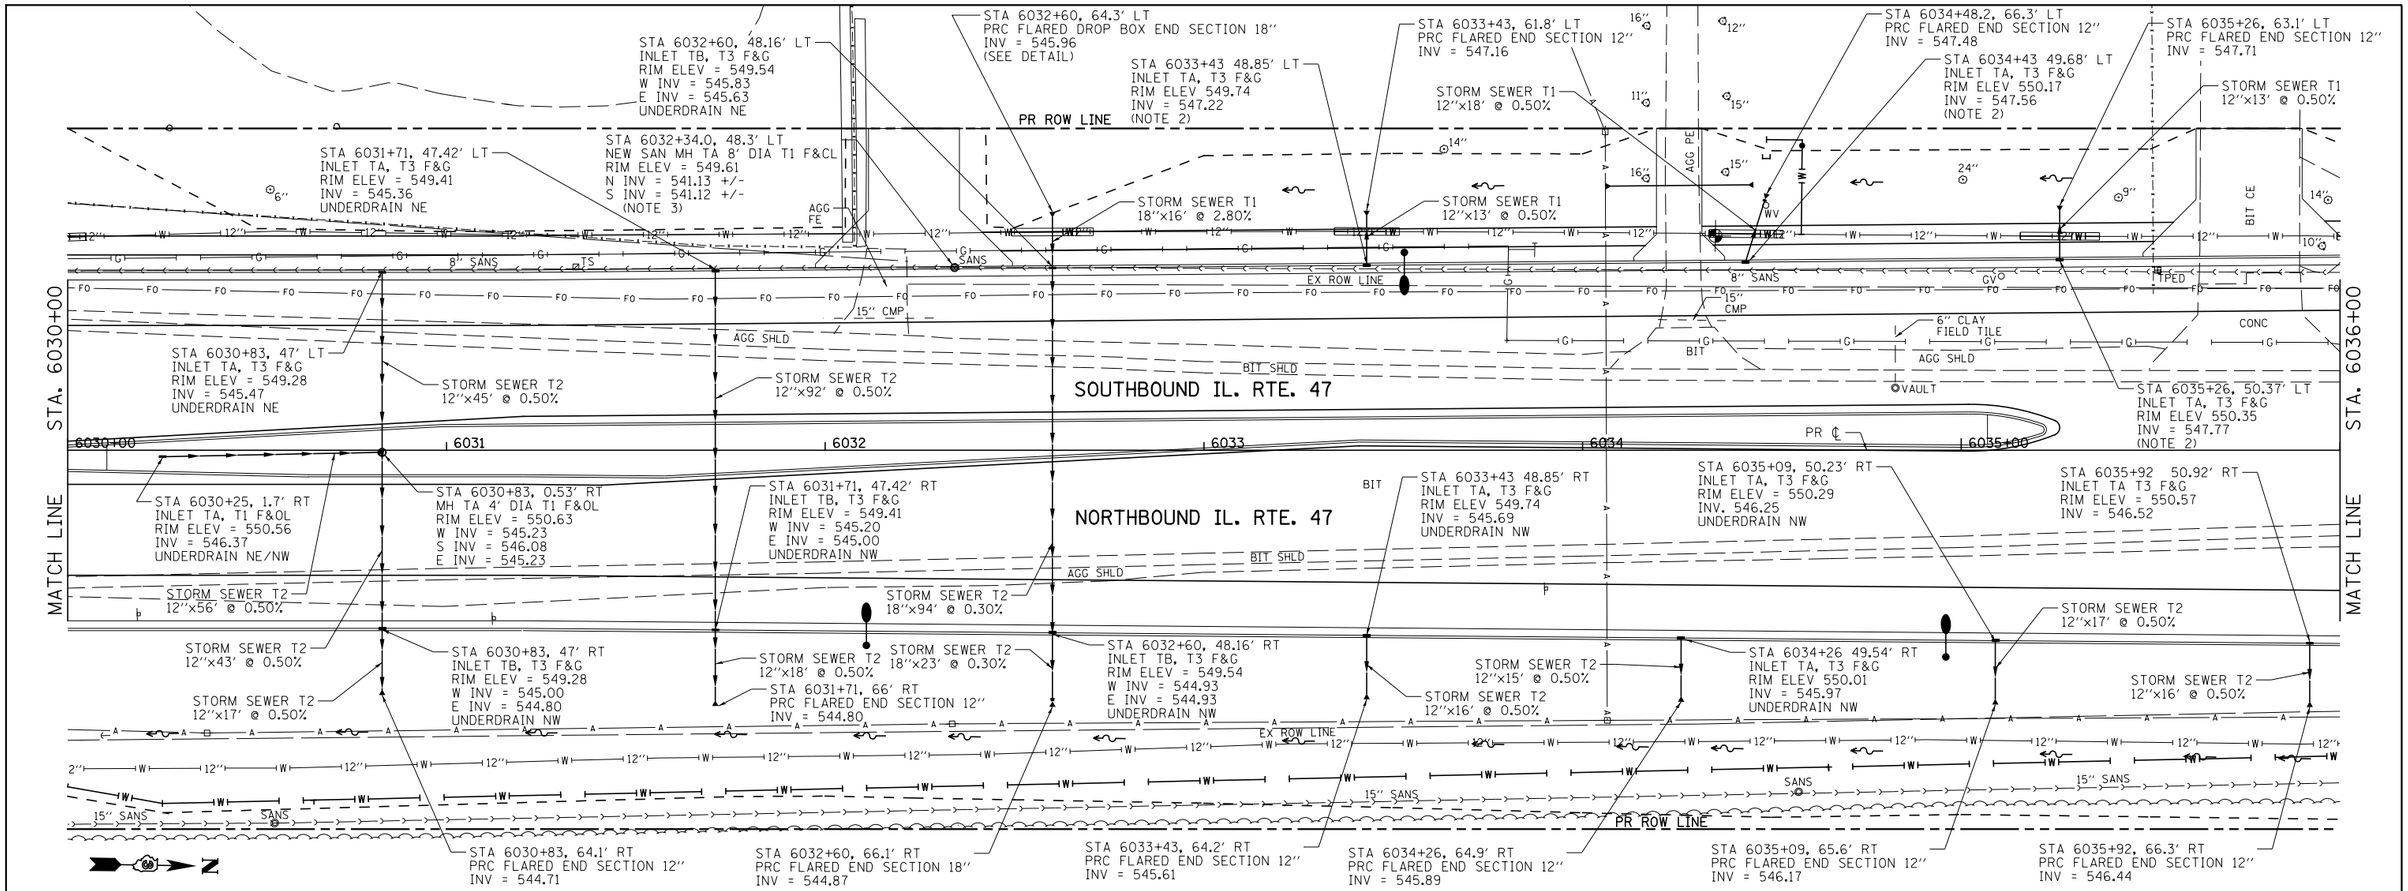

PLAN — SURVEYED / PLOTTED / ALIGNMENT CHECKED / RT. OF WAY CHECKED / CADD FILE NAME / NOTE BOOK NO. ____ / BY / DATE

PROFILE — SURVEYED / PLOTTED / GRADES CHECKED / BM. NOTED / STRUCTURE NOTATNS CHKD / NOTE BOOK NO. ____ / BY / DATE

FILE NAME = V:\3195\66B83 (South Section)\CADD Sheets\0366B83-sht-drain-2.dgn	USER NAME = bdecraene	DESIGNED - LRS	REVISED -
		DRAWN - SRH/RMD	REVISED -
SHT_PLNPROF	PLOT SCALE = 40.0000 ' / in.	CHECKED - DJD	REVISED -
	PLOT DATE = 8/6/2013	DATE - 7/15/2013	REVISED -

STATE OF ILLINOIS
DEPARTMENT OF TRANSPORTATION

IL. RTE. 47
STORM SEWER AND UTILITIES PLAN & PROFILE

SCALE: H=20 V=5 | SHEET 2 OF 35 SHEETS | STA. 6030+00 TO STA. 6036+00

F.A.P. RTE.	SECTION	COUNTY	TOTAL SHEETS	SHEET NO.
326	(110)R, BR & BR-1	GRUNDY	644	200

CONTRACT NO. 66B83

ILLINOIS FED. AID PROJECT