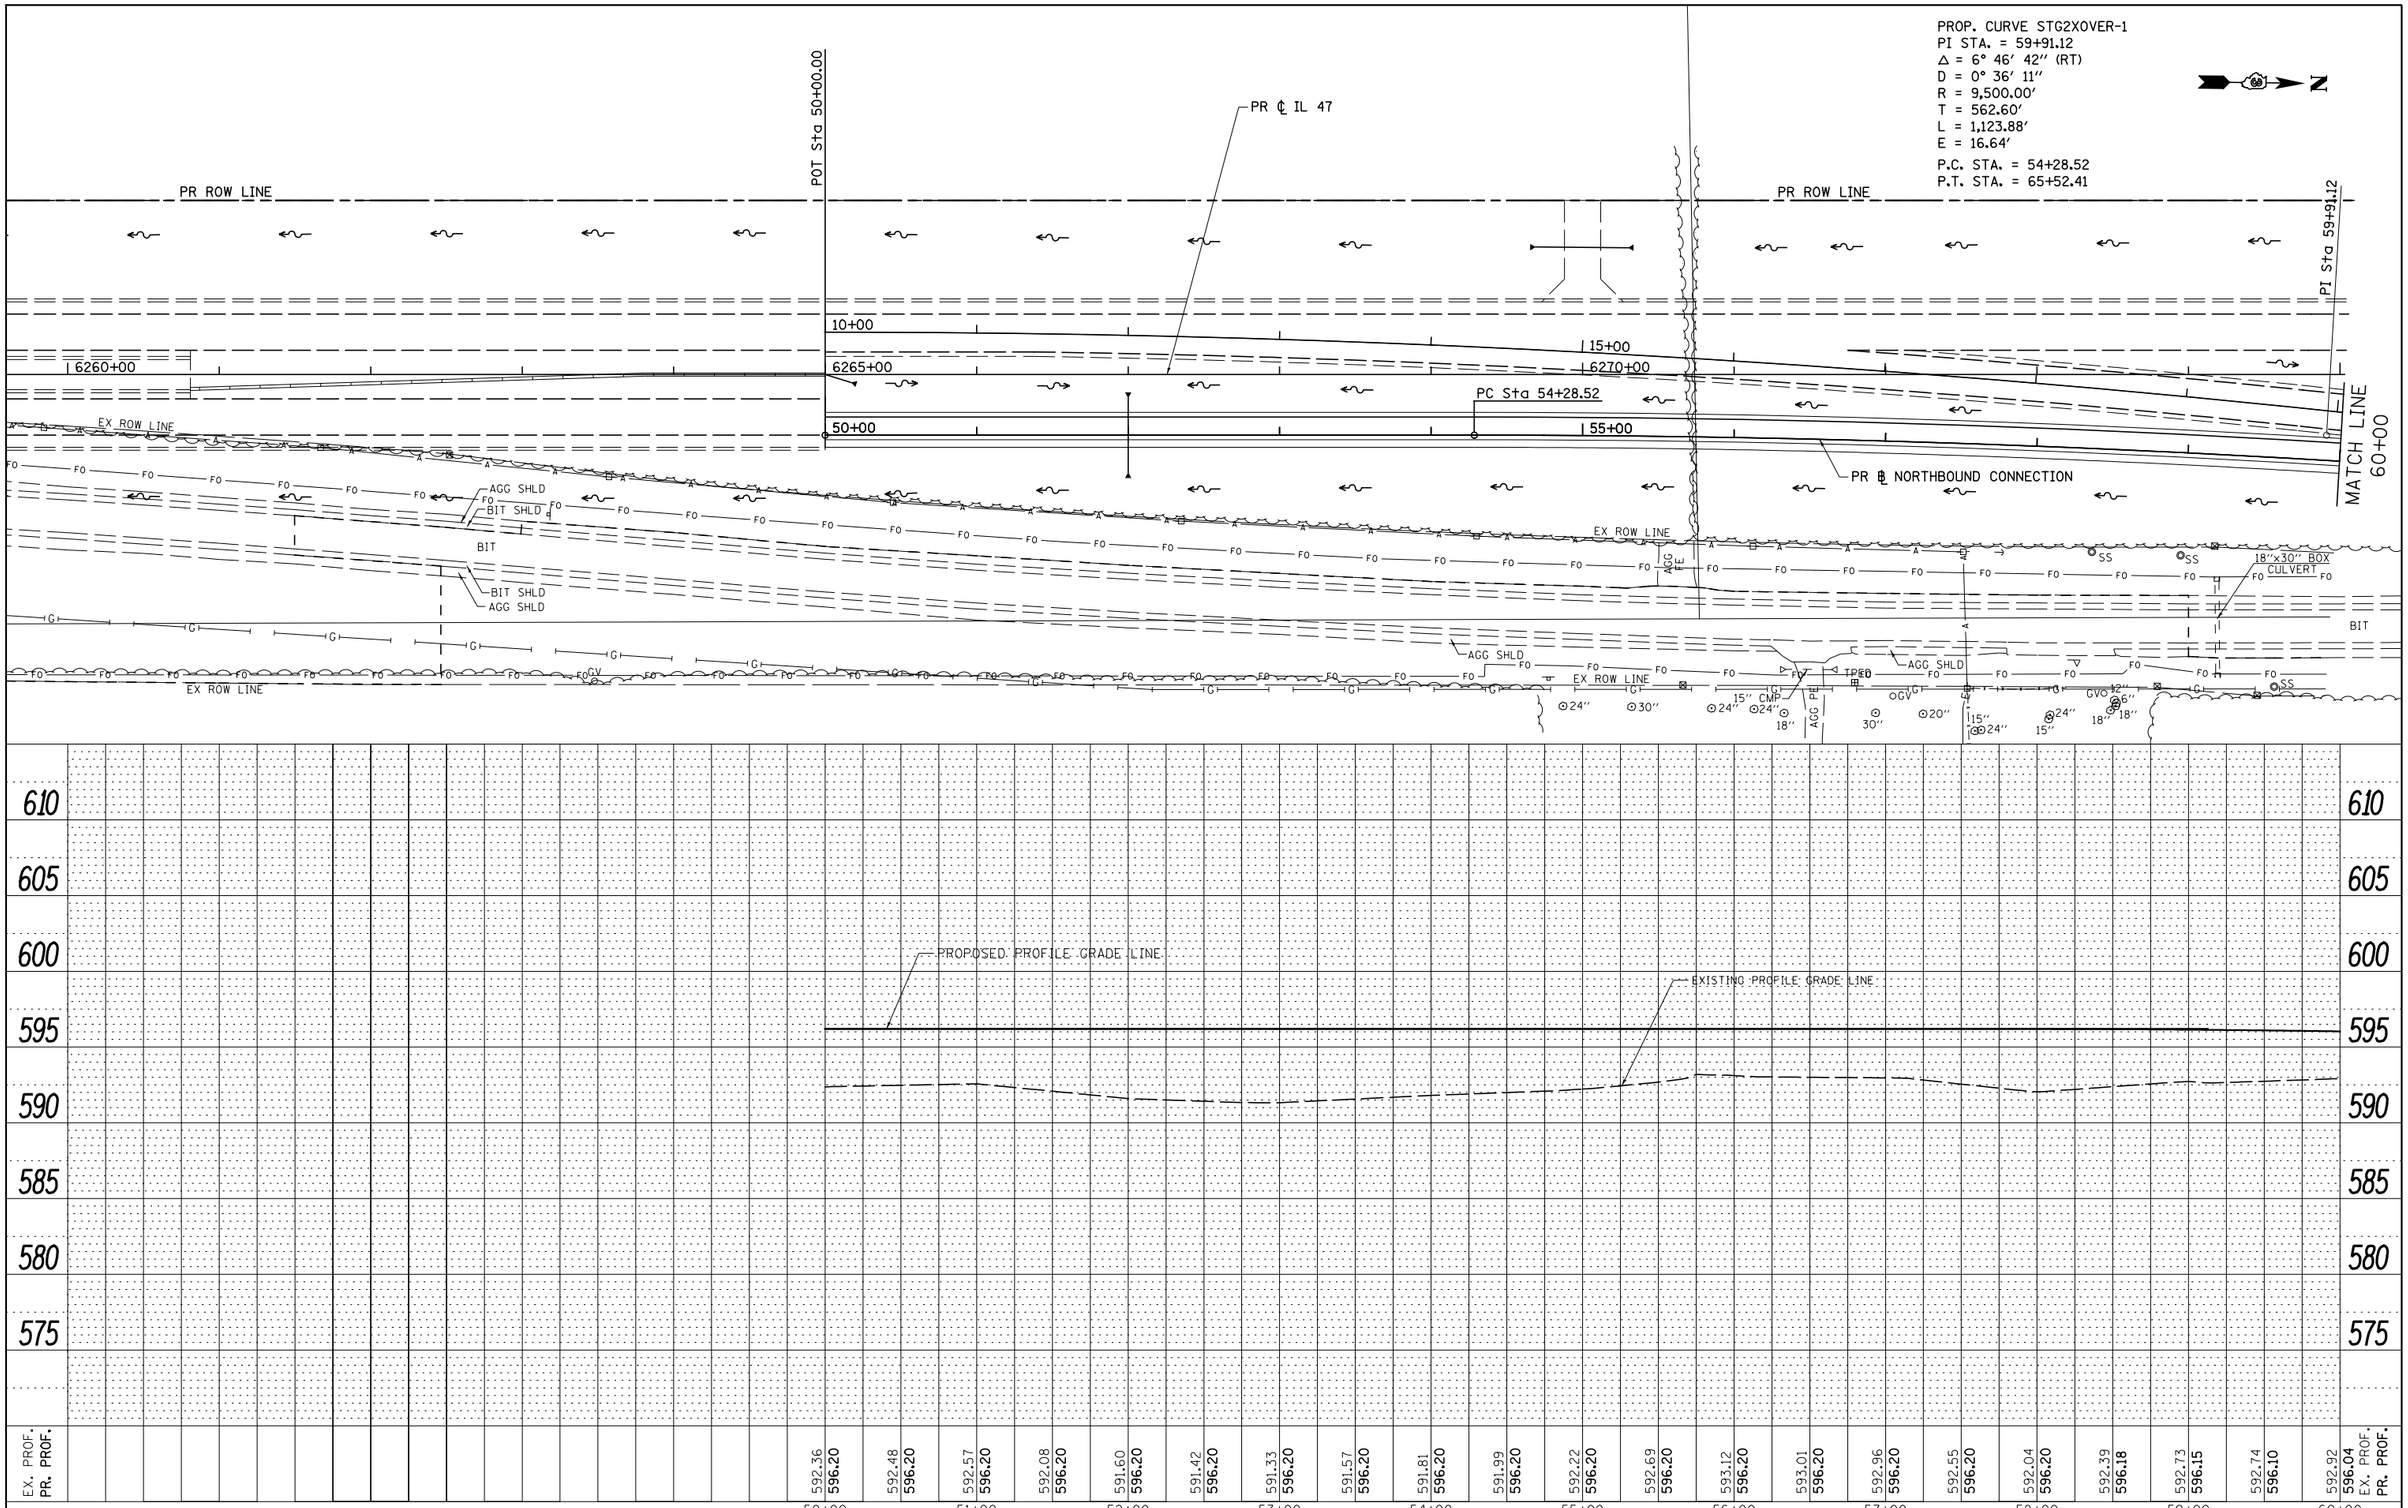

PLAN
NOTE BOOK NO.
SURVEYED
PLOTTED
ALIGNMENT CHECKED
RT. OF WAY CHECKED
CADD FILE NAME
BY
DATE

PROFILE
NOTE BOOK NO.
SURVEYED
PLOTTED
GRADES CHECKED
B.M. NOTED
STRUCTURE NOTAT'NS CHKD
BY
DATE

FILE NAME = V:\3195\66B83 (South Section)\CADD Sheets\D366B83-sht-drain-26.dgn	USER NAME = bdecraene	DESIGNED - HLC	REVISED -
		DRAWN - HLC	REVISED -
SHT_PLNPROF	PLOT SCALE = 100.0000 ′/ in.	CHECKED - CAS	REVISED -
	PLOT DATE = 8/6/2013	DATE - 7/15/2013	REVISED -

STATE OF ILLINOIS
DEPARTMENT OF TRANSPORTATION

IL. RTE. 47 NORTHBOUND CONNECTION
STORM SEWER AND UTILITY PLAN & PROFILE

SCALE: H=50 V=5 | SHEET 26 OF 35 SHEETS | STA. 50+00 TO STA. 60+00

F.A.P. RTE.	SECTION	COUNTY	TOTAL SHEETS	SHEET NO.
326	(110)R, BR & BR-1	KENDALL	644	224

CONTRACT NO. 66B83

ILLINOIS FED. AID PROJECT