PLAN
NOTE BOOK
NO. ____
SURVEYED ____
PLOTTED ____
ALIGNMENT CHECKED ____
RT. OF WAY CHECKED ____
CADD FILE NAME ____
BY
DATE

PROFILE
NOTE BOOK
NO. ____
SURVEYED ____
PLOTTED ____
GRADES CHECKED ____
B.M. NOTED ____
STRUCTURE NOTAT'NS CH'KD
BY
DATE

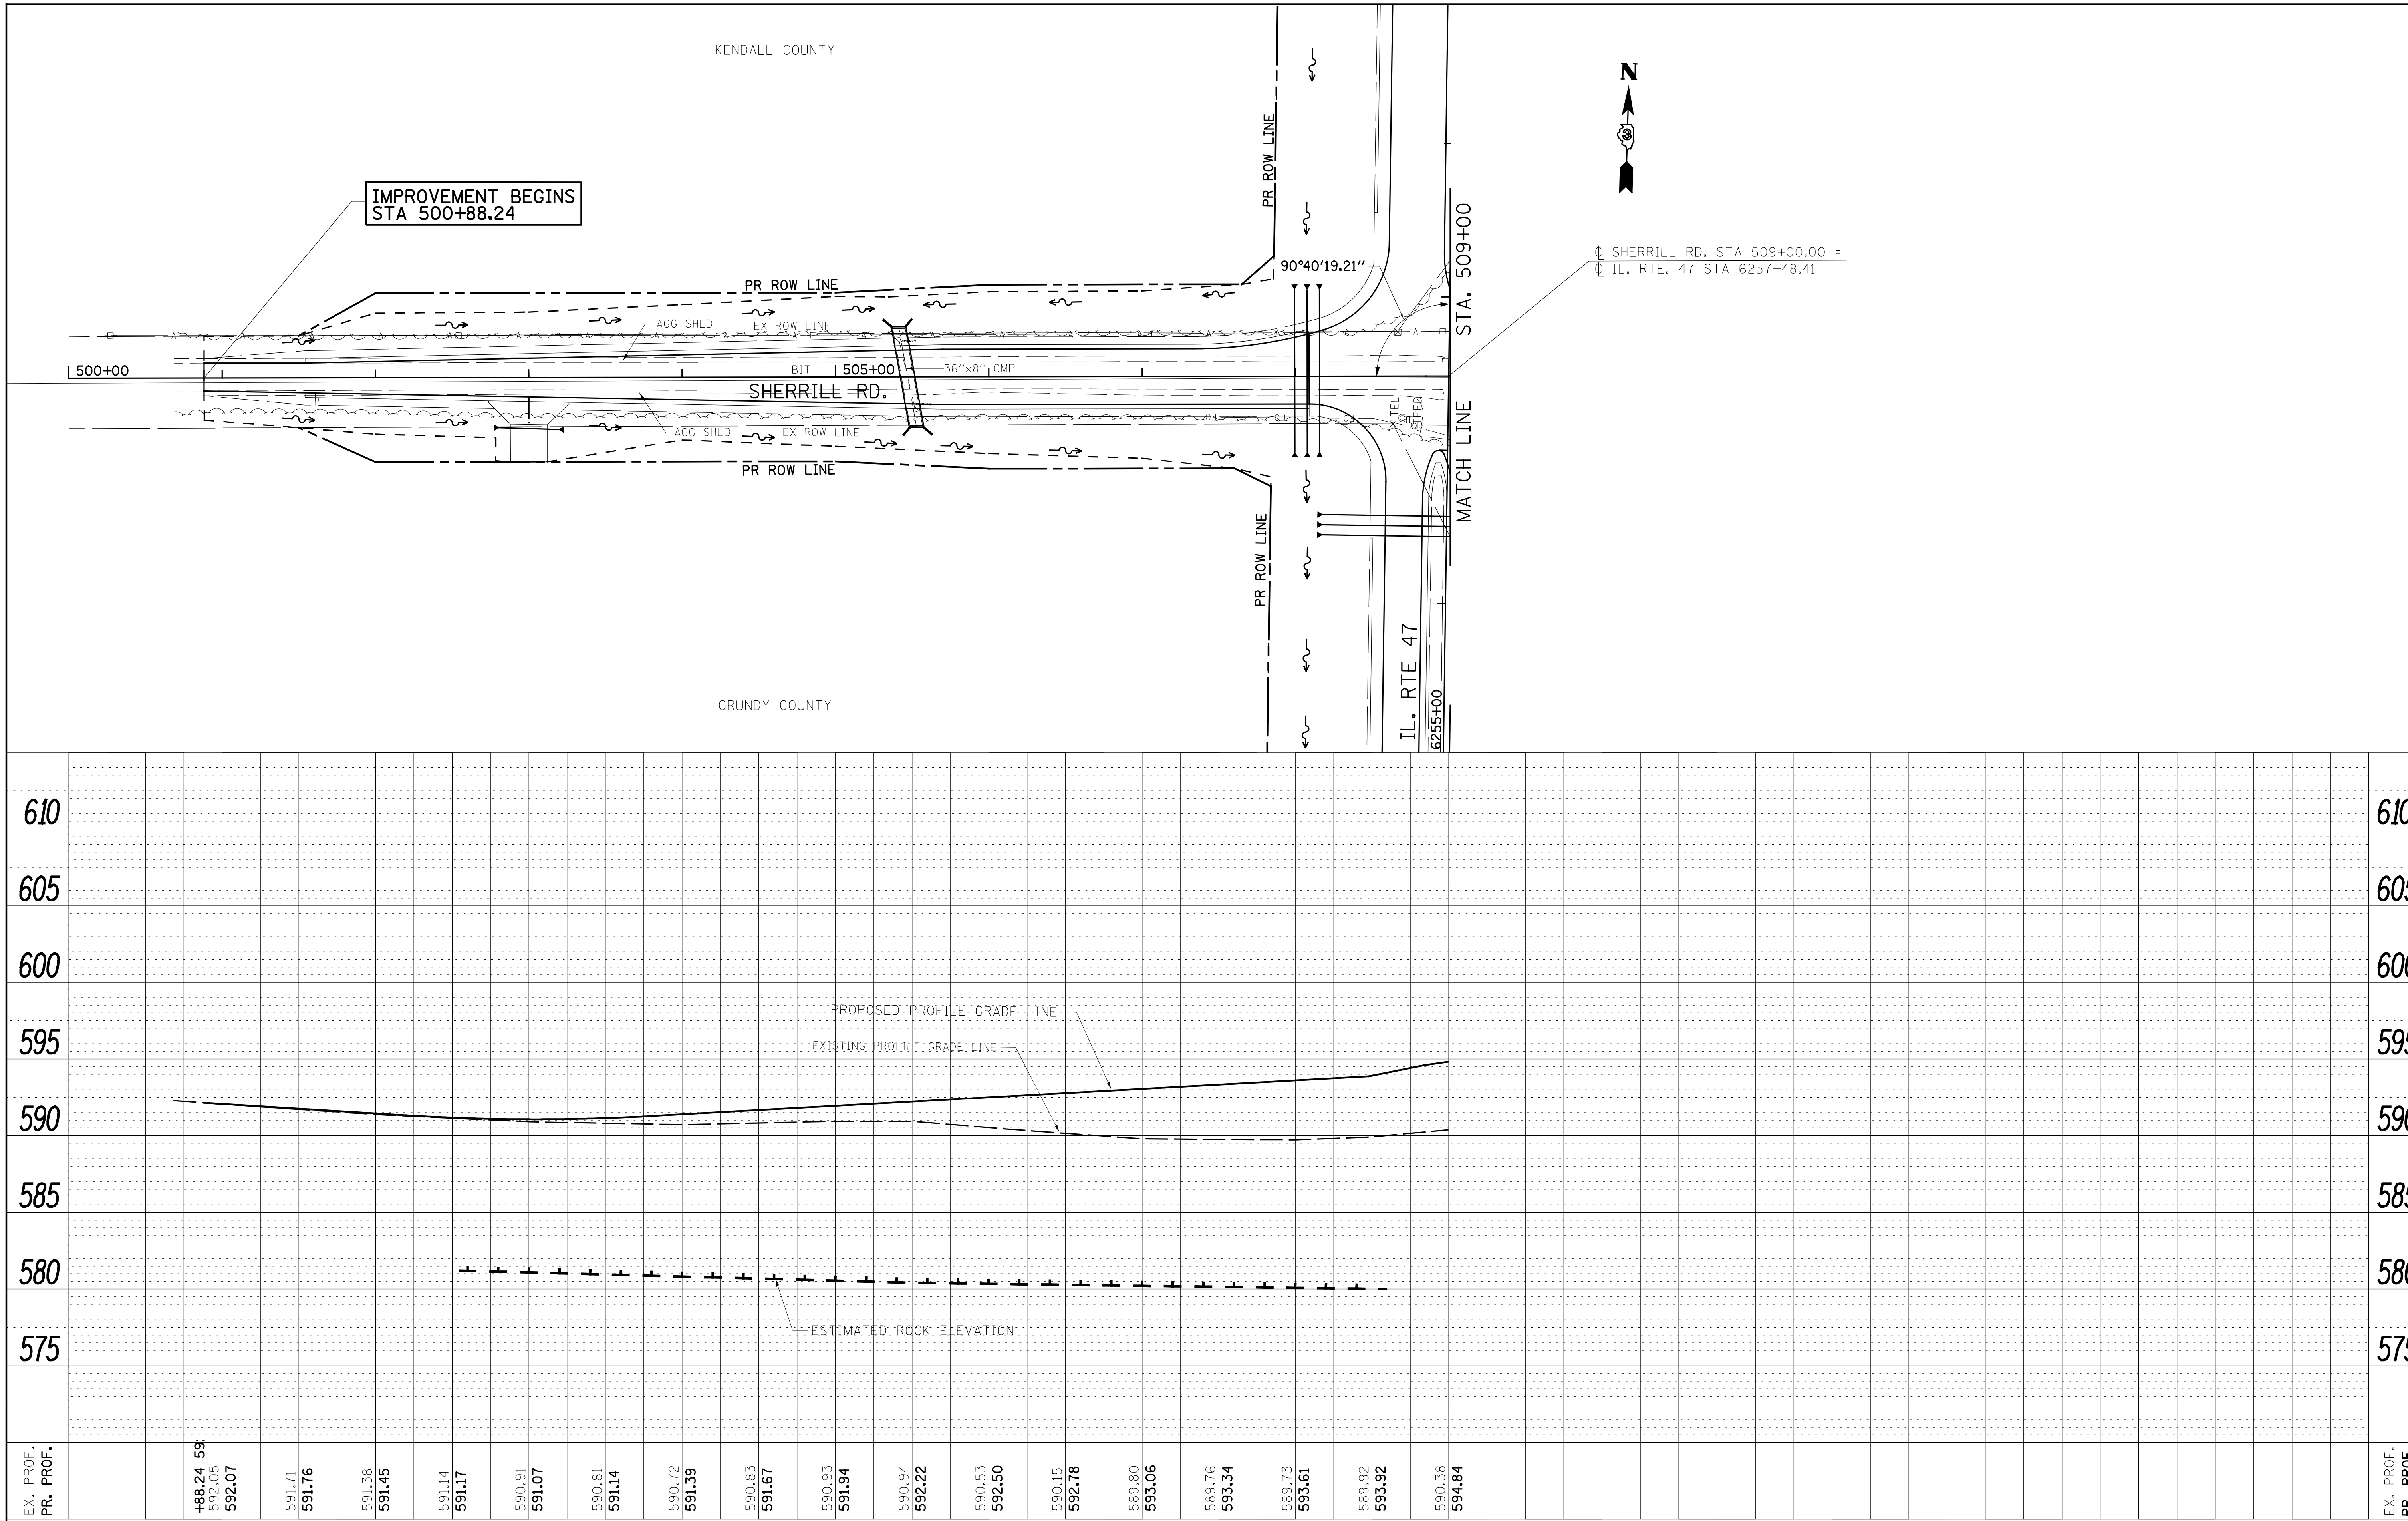

FILE NAME =	USER NAME = bdecraene	DESIGNED - HLC	REVISED -
V:\3195\66B83 (South Section)\CADD Sheets\D366B83-sht-drain-34.dgn		DRAWN - HLC	REVISED -
	PLOT SCALE = 100.0000 ' / in.	CHECKED - CAS	REVISED -
SHT_PLNPROF	PLOT DATE = 8/6/2013	DATE - 7/15/2013	REVISED -

STATE OF ILLINOIS
DEPARTMENT OF TRANSPORTATION

SHERRILL RD.
STORM SEWER AND UTILITY PLAN & PROFILE

SCALE: H=50 V=5 | SHEET 34 OF 35 SHEETS | STA. 500+88.24 TO STA. 509+00

F.A.P. RTE.	SECTION	COUNTY	TOTAL SHEETS	SHEET NO.
326	(110)R, BR & BR-1	GRUNDY	644	232

CONTRACT NO. 66B83

ILLINOIS | FED. AID PROJECT