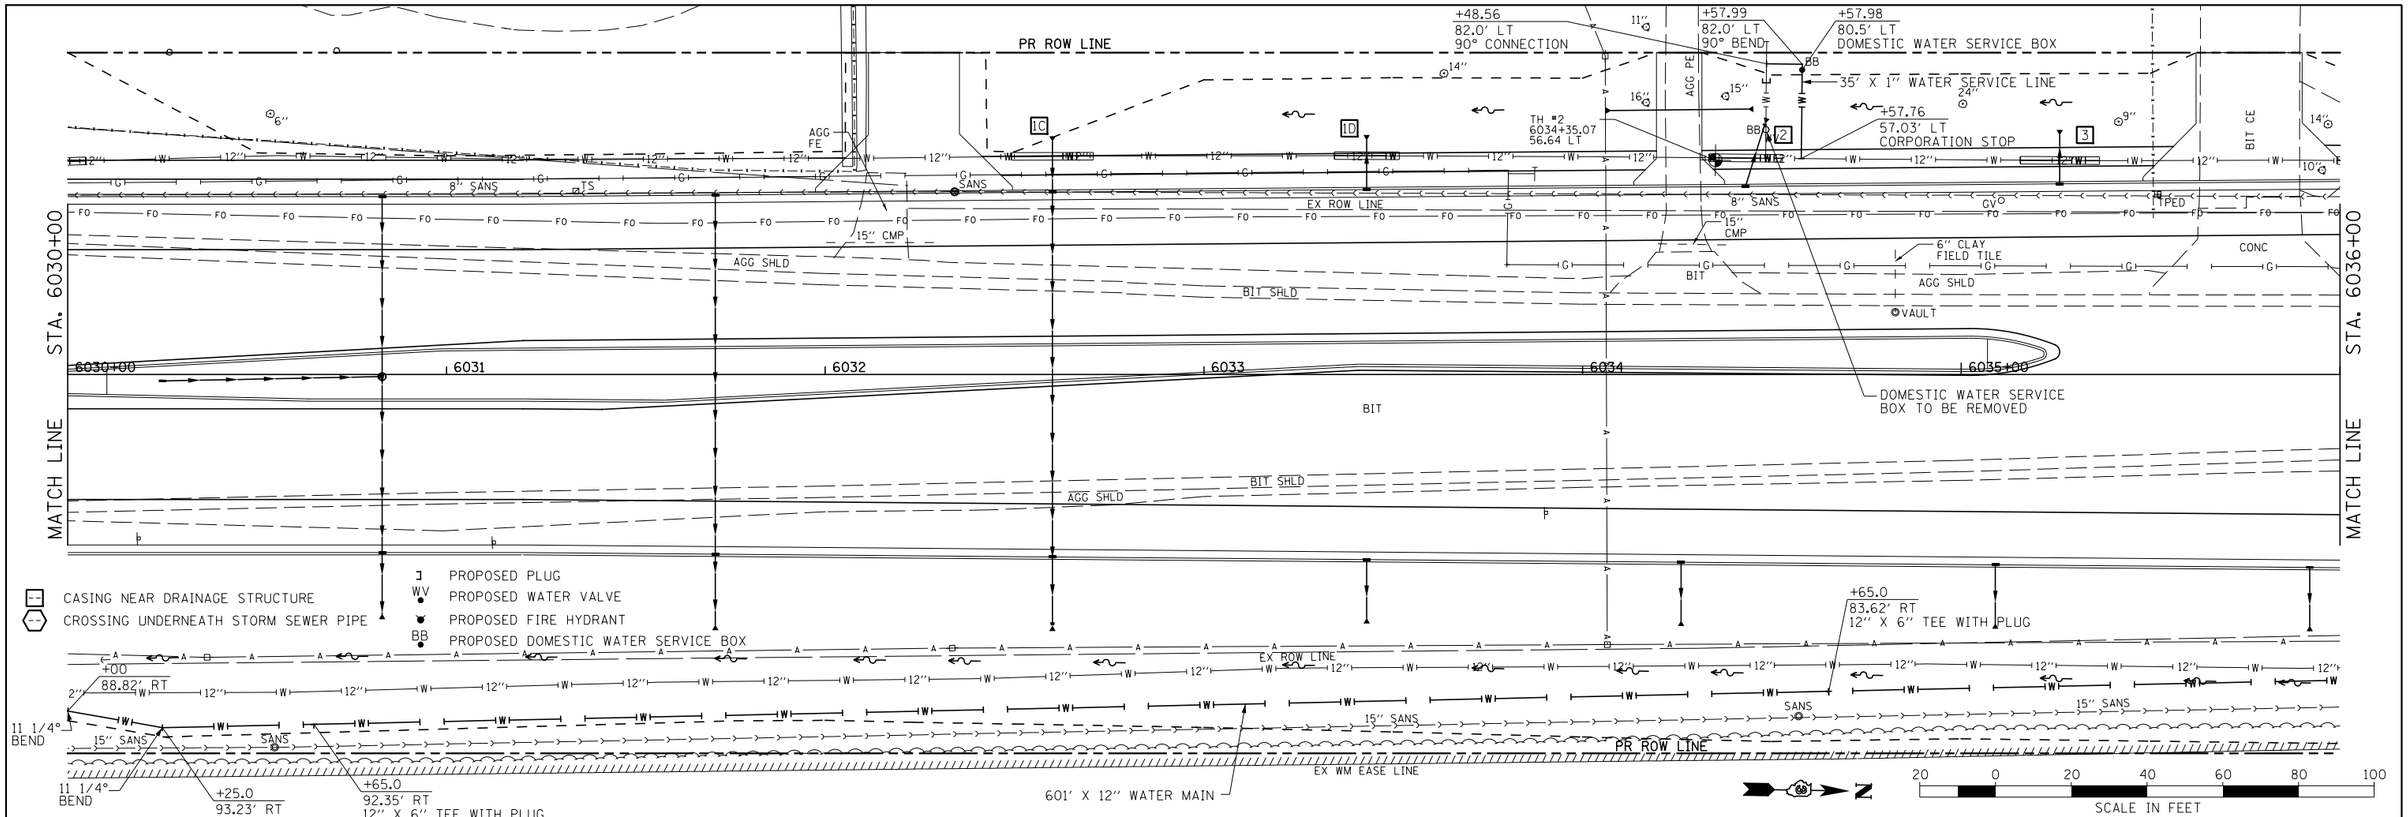

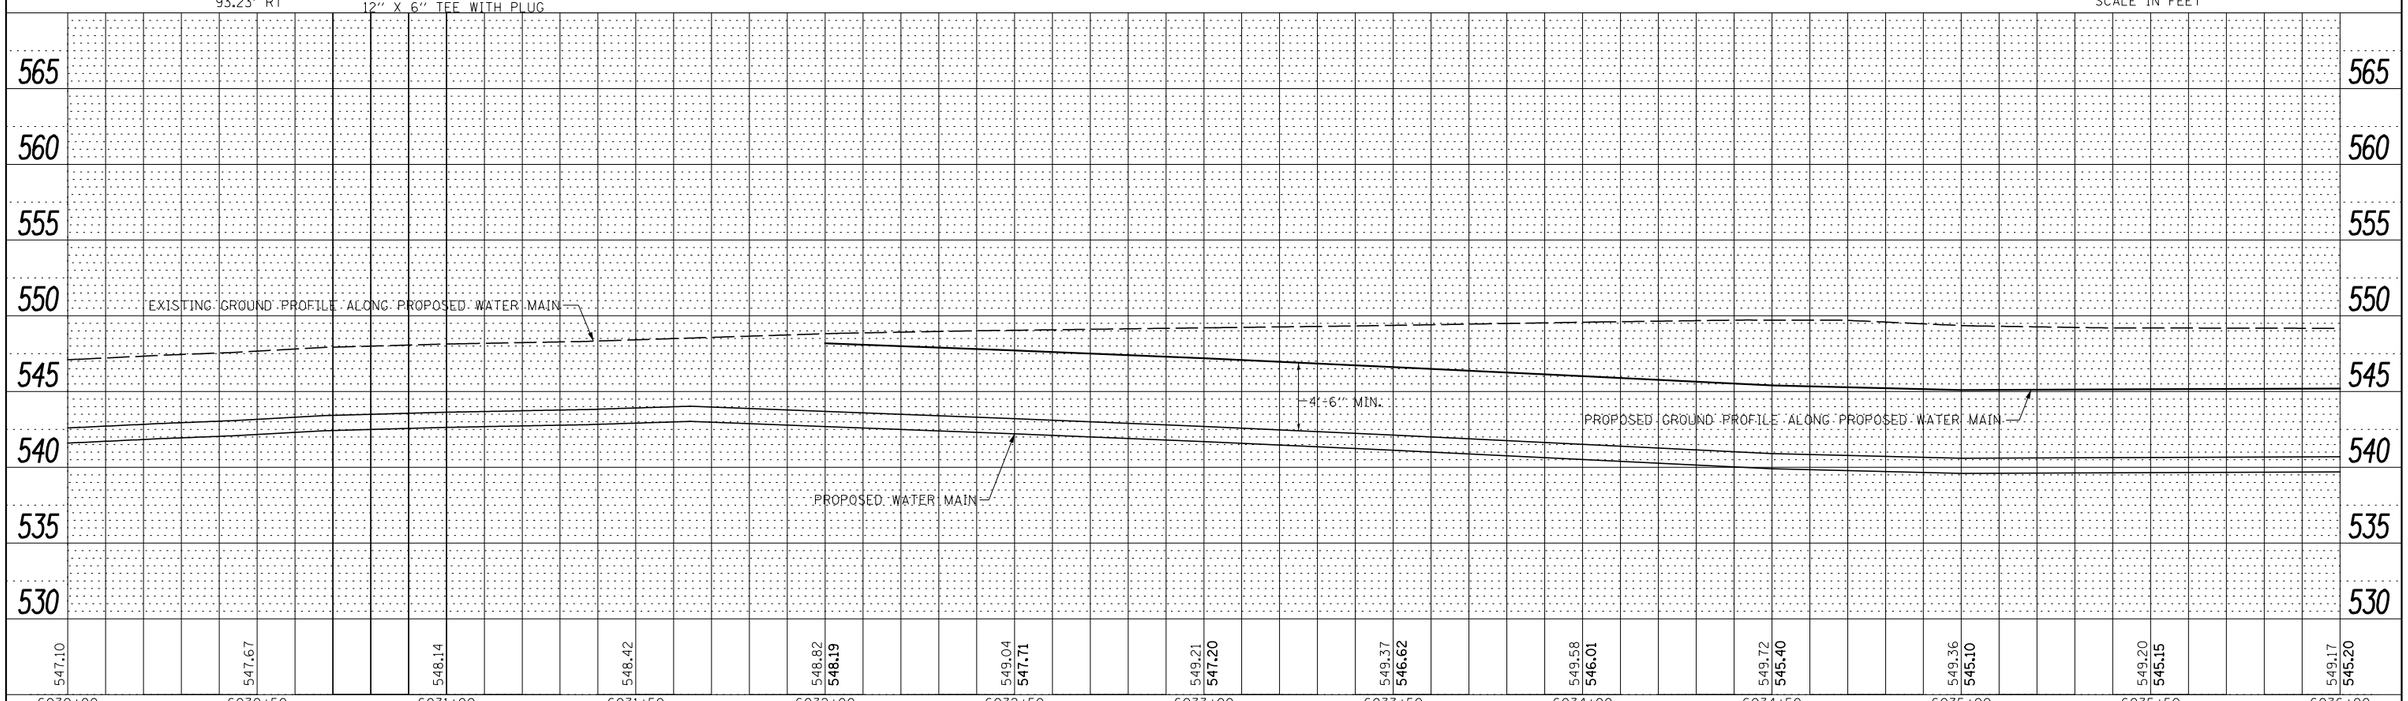

PLAN: SURVEYED / PLOTTED / ALIGNMENT CHECKED / RT. OF WAY CHECKED / CADD FILE NAME / NOTE BOOK NO. / BY / DATE

PROFILE: SURVEYED / PLOTTED / GRADES CHECKED / B.M. NOTED / STRUCTURE NOTAT'NS CHKD / NOTE BOOK NO. / BY / DATE

FILE NAME = D366B83-SHT-WATER-6030-6036.DGN	USER NAME = ___	DESIGNED - PM	REVISED -
		DRAWN - NV	REVISED -
	PLOT SCALE = 1"=20'	CHECKED - JKC	REVISED -
	PLOT DATE = 12/12	DATE - 12/12	REVISED -

STATE OF ILLINOIS
DEPARTMENT OF TRANSPORTATION

IL. RTE. 47
WATER MAIN PLAN & PROFILE

SCALE: H=20 V=5 | SHEET 8 OF 27 SHEETS | STA. 6030+00 TO STA. 6036+00

F.A.P. RTE.	SECTION	COUNTY	TOTAL SHEETS	SHEET NO.
326	(110)R, BR & BR-1	GRUNDY	644	429

CONTRACT NO. 66B83

ILLINOIS FED. AID PROJECT