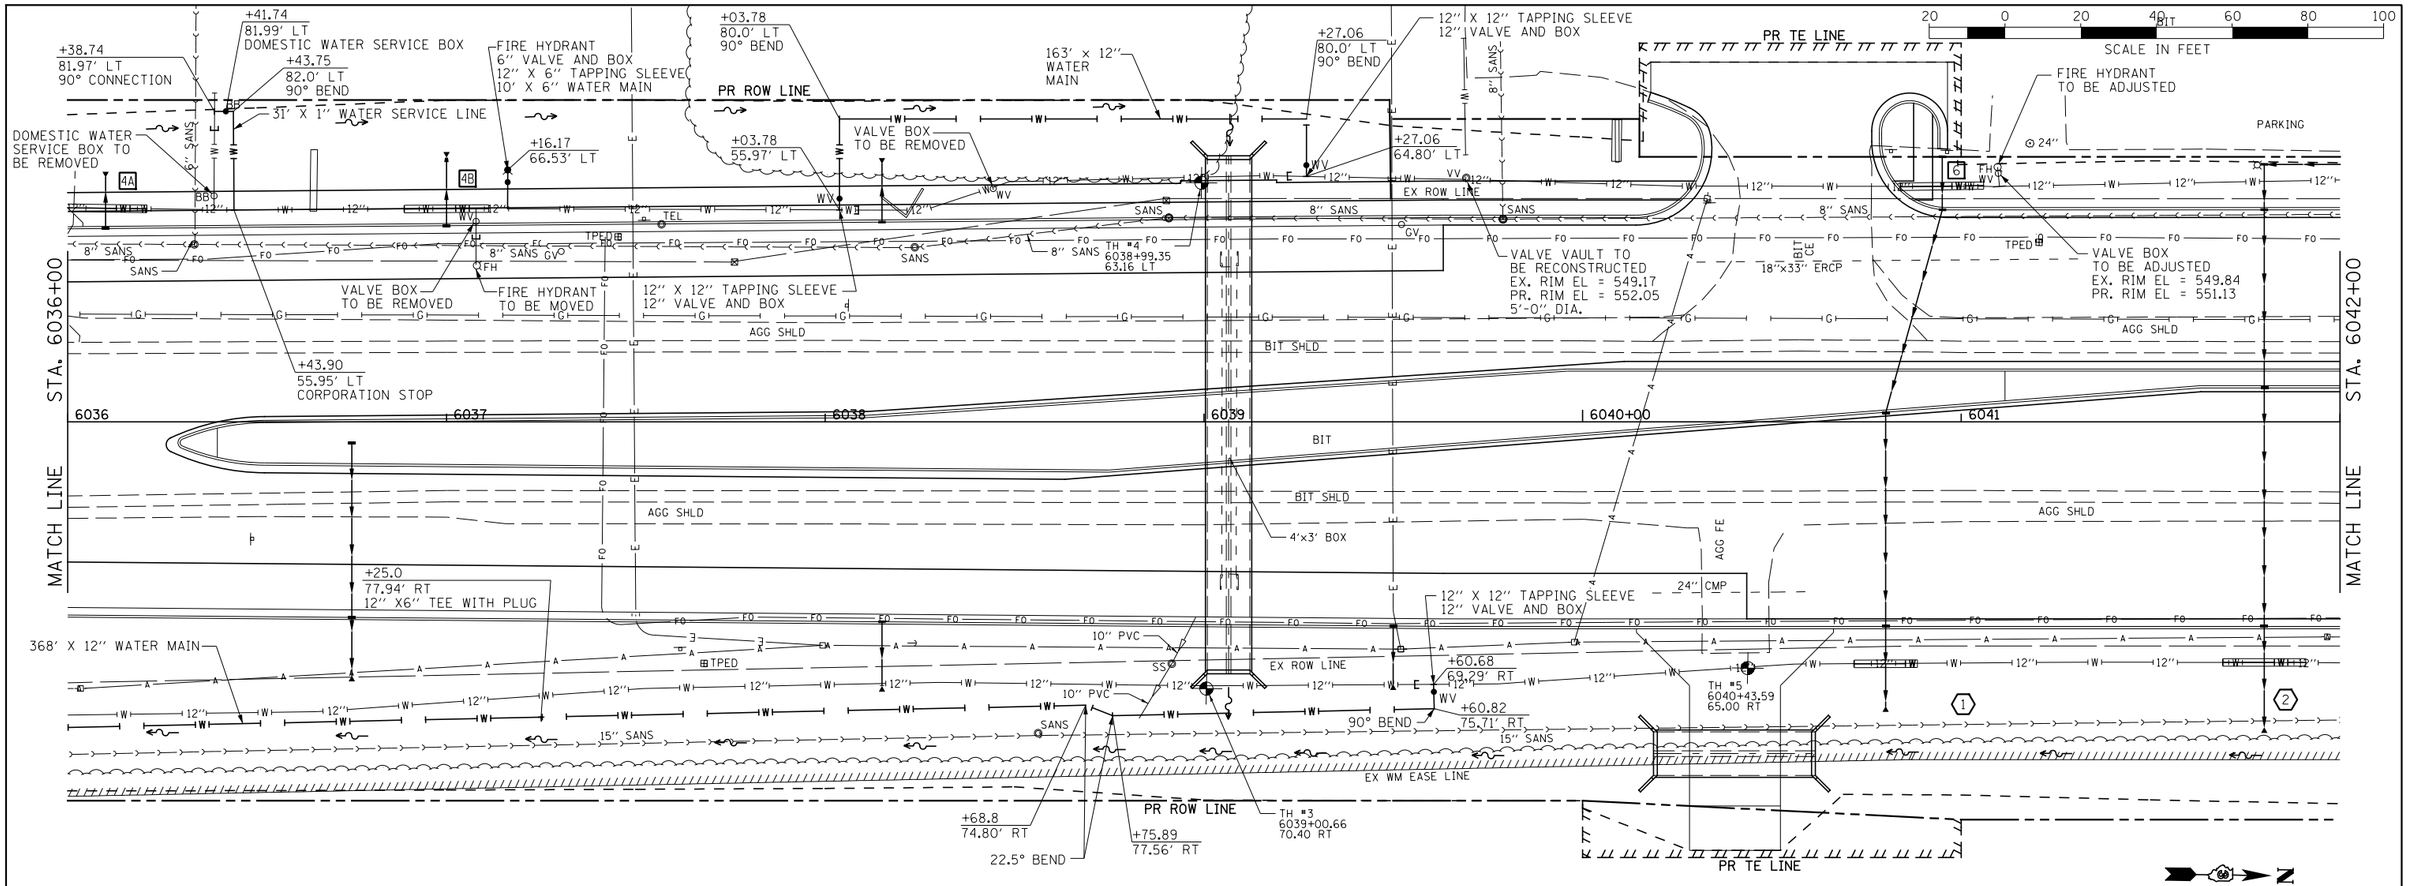

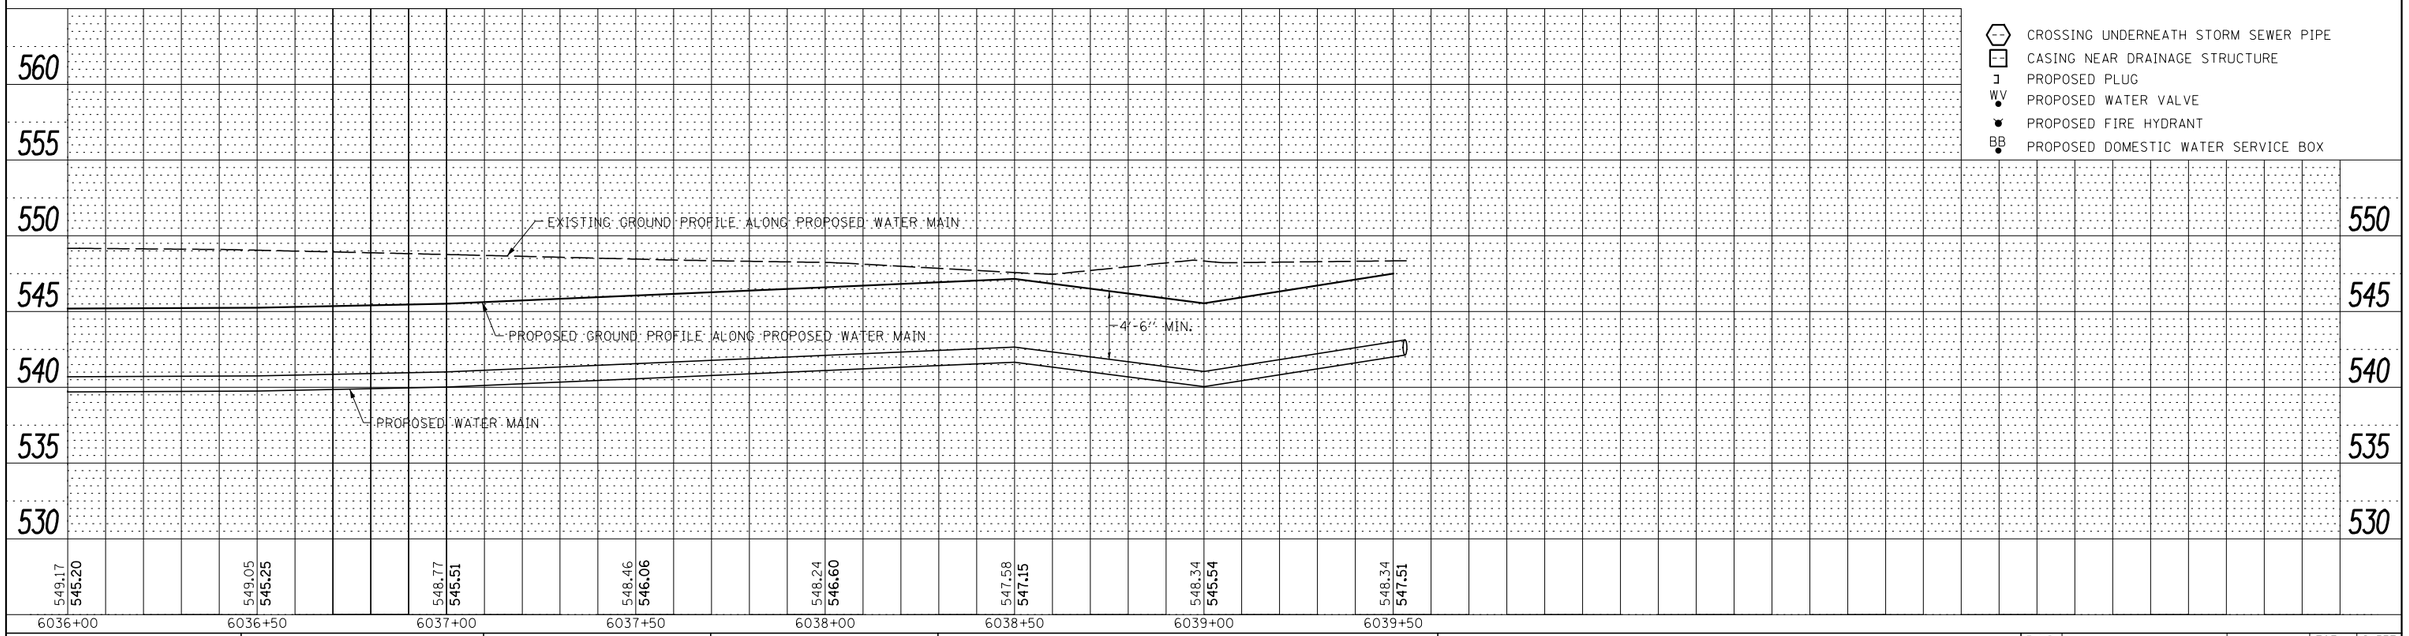

PLAN — SURVEYED | PLOTTED | CROSS CHECKED | R.T. OF WAY CHECKED | CADD FILE NAME | NOTE BOOK | NO. | DATE | BY

PROFILE — SURVEYED | PLOTTED | CROSS CHECKED | B.M. NOTED | STRUCTURE NOTATNS CHKD | NOTE BOOK | NO. | DATE | BY

FILE NAME = D366B83-SHT-WATER-6036-6042.DGN	USER NAME = ---	DESIGNED - PM	REVISED -
		DRAWN - NV	REVISED -
	PLOT SCALE = 1"=20'	CHECKED - JKC	REVISED -
	PLOT DATE = 12/12	DATE - 12/12	REVISED -

STATE OF ILLINOIS
DEPARTMENT OF TRANSPORTATION

IL. RTE. 47
WATER MAIN PLAN & PROFILE

SCALE: H=20 V=5 | SHEET 9 OF 27 SHEETS | STA. 6036+00 | TO STA. 6042+00

F.A.P. RTE.	SECTION	COUNTY	TOTAL SHEETS	SHEET NO.
326	(110)R, BR & BR-1	GRUNDY	644	430

CONTRACT NO. 66B83

ILLINOIS FED. AID PROJECT