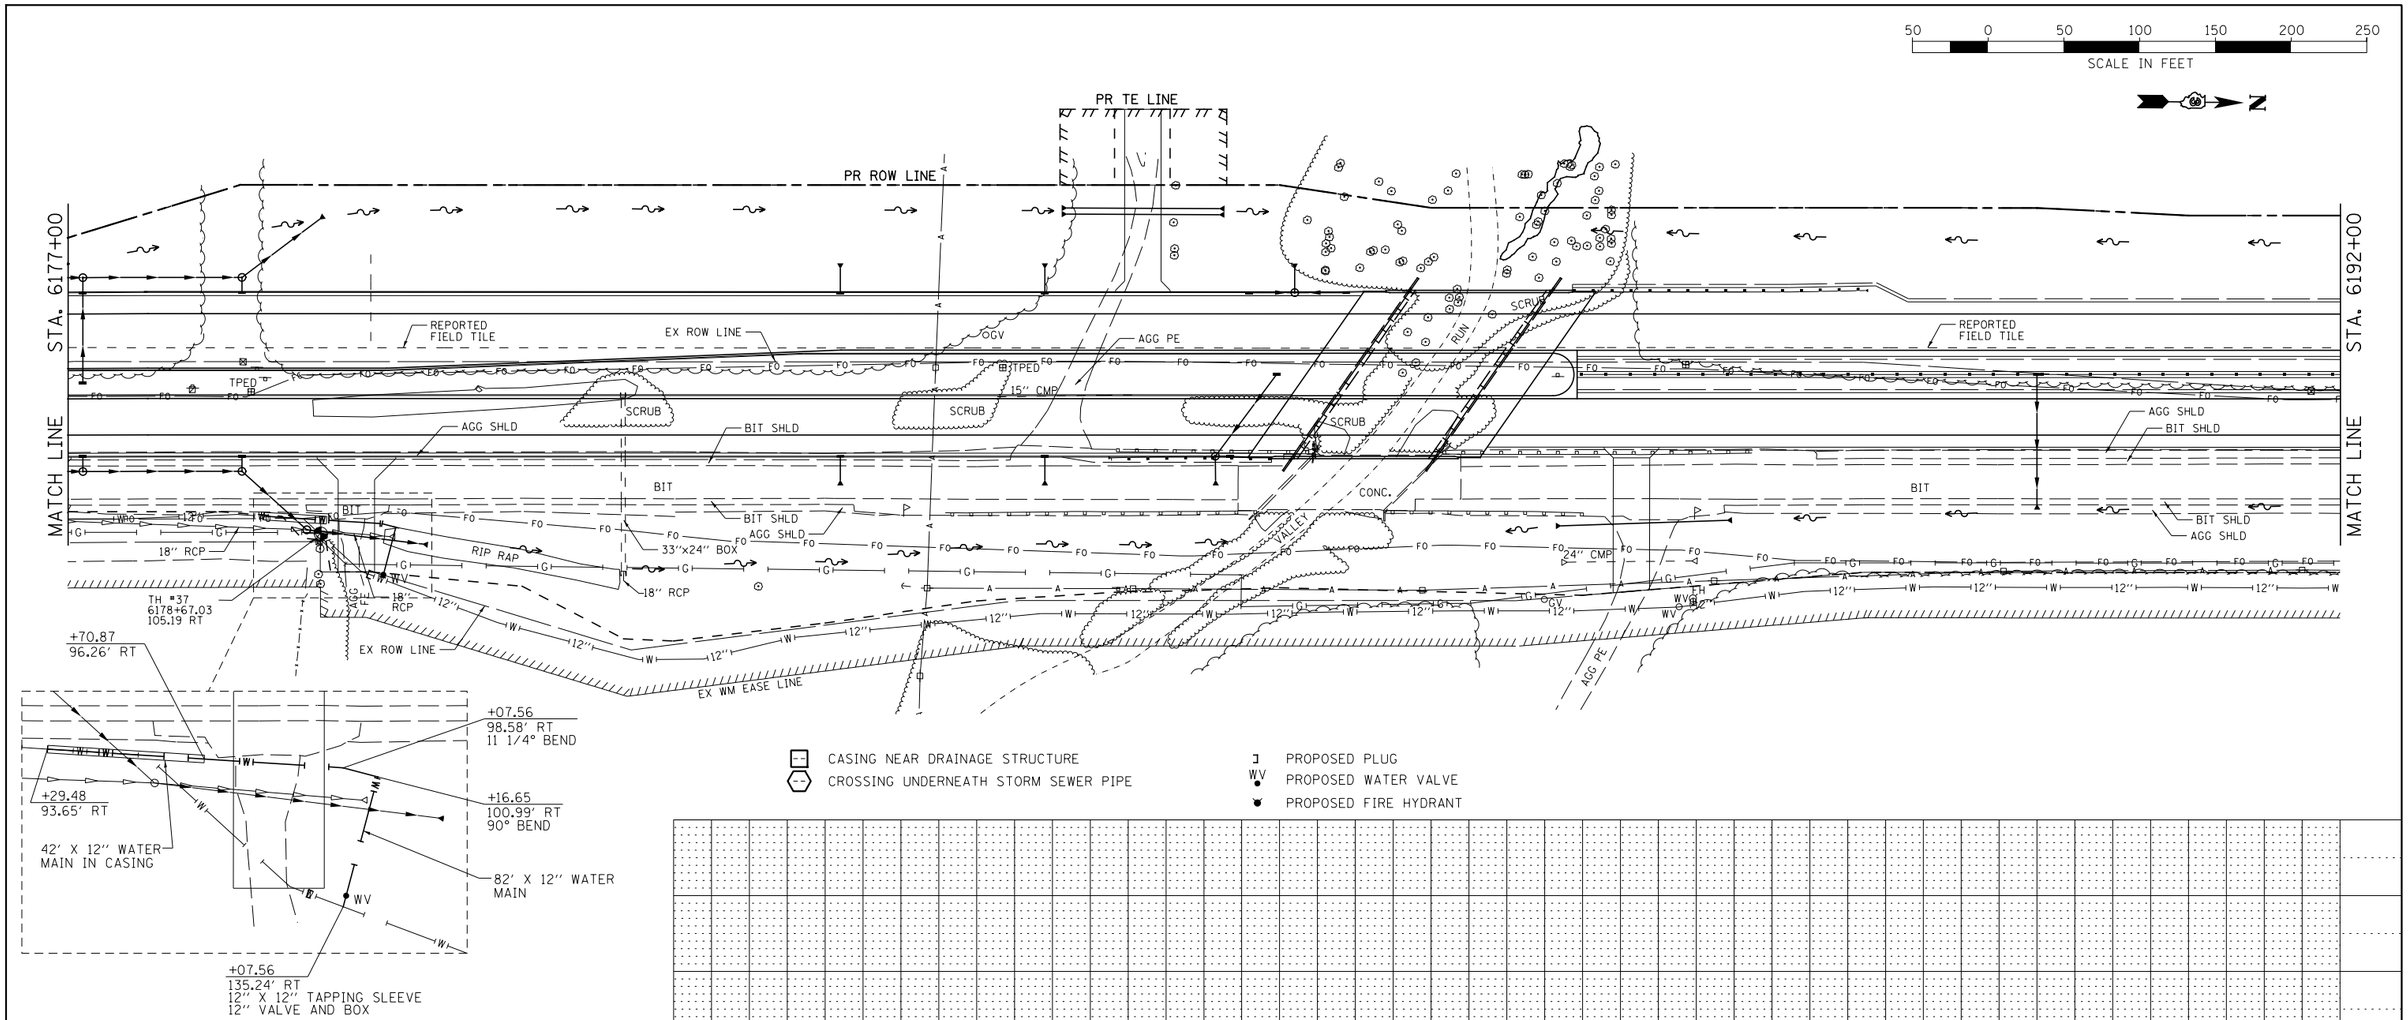

PLAN
NOTE BOOK NO.
SURVEYED
PLOTTED
ALIGNMENT CHECKED
RT. OF WAY CHECKED
CADD FILE NAME
BY
DATE

PROFILE
NOTE BOOK NO.
SURVEYED
PLOTTED
GRADES CHECKED
B.M. NOTED
STRUCTURE NOTAT'NS CH'KD
BY
DATE

FILE NAME = D366B83-SHT-WATER-6177-6192.DGN	USER NAME = ___	DESIGNED - PM	REVISED -
		DRAWN - NV	REVISED -
	PLOT SCALE = 1"=50'	CHECKED - JKC	REVISED -
	PLOT DATE = 12/12	DATE - 12/12	REVISED -

STATE OF ILLINOIS
DEPARTMENT OF TRANSPORTATION

IL. RTE. 47 WATER MAIN PLAN & PROFILE

SCALE: H=50 V=5 | SHEET 22 OF 27 SHEETS | STA. 6177+00 TO STA. 6192+00

F.A.P. RTE.	SECTION	COUNTY	TOTAL SHEETS	SHEET NO.
326	(110)R, BR & BR-1	GRUNDY	644	443

CONTRACT NO. 66B83

ILLINOIS FED. AID PROJECT