| FINAL SURVEY | NOTE BOOK | SURVEYED | BY |
|---|---|---|---|
| | | PLOTTED | DATE |
| | | TEMPLATE | |
| | | AREAS | |
| NO. | | AREAS CHECKED | |

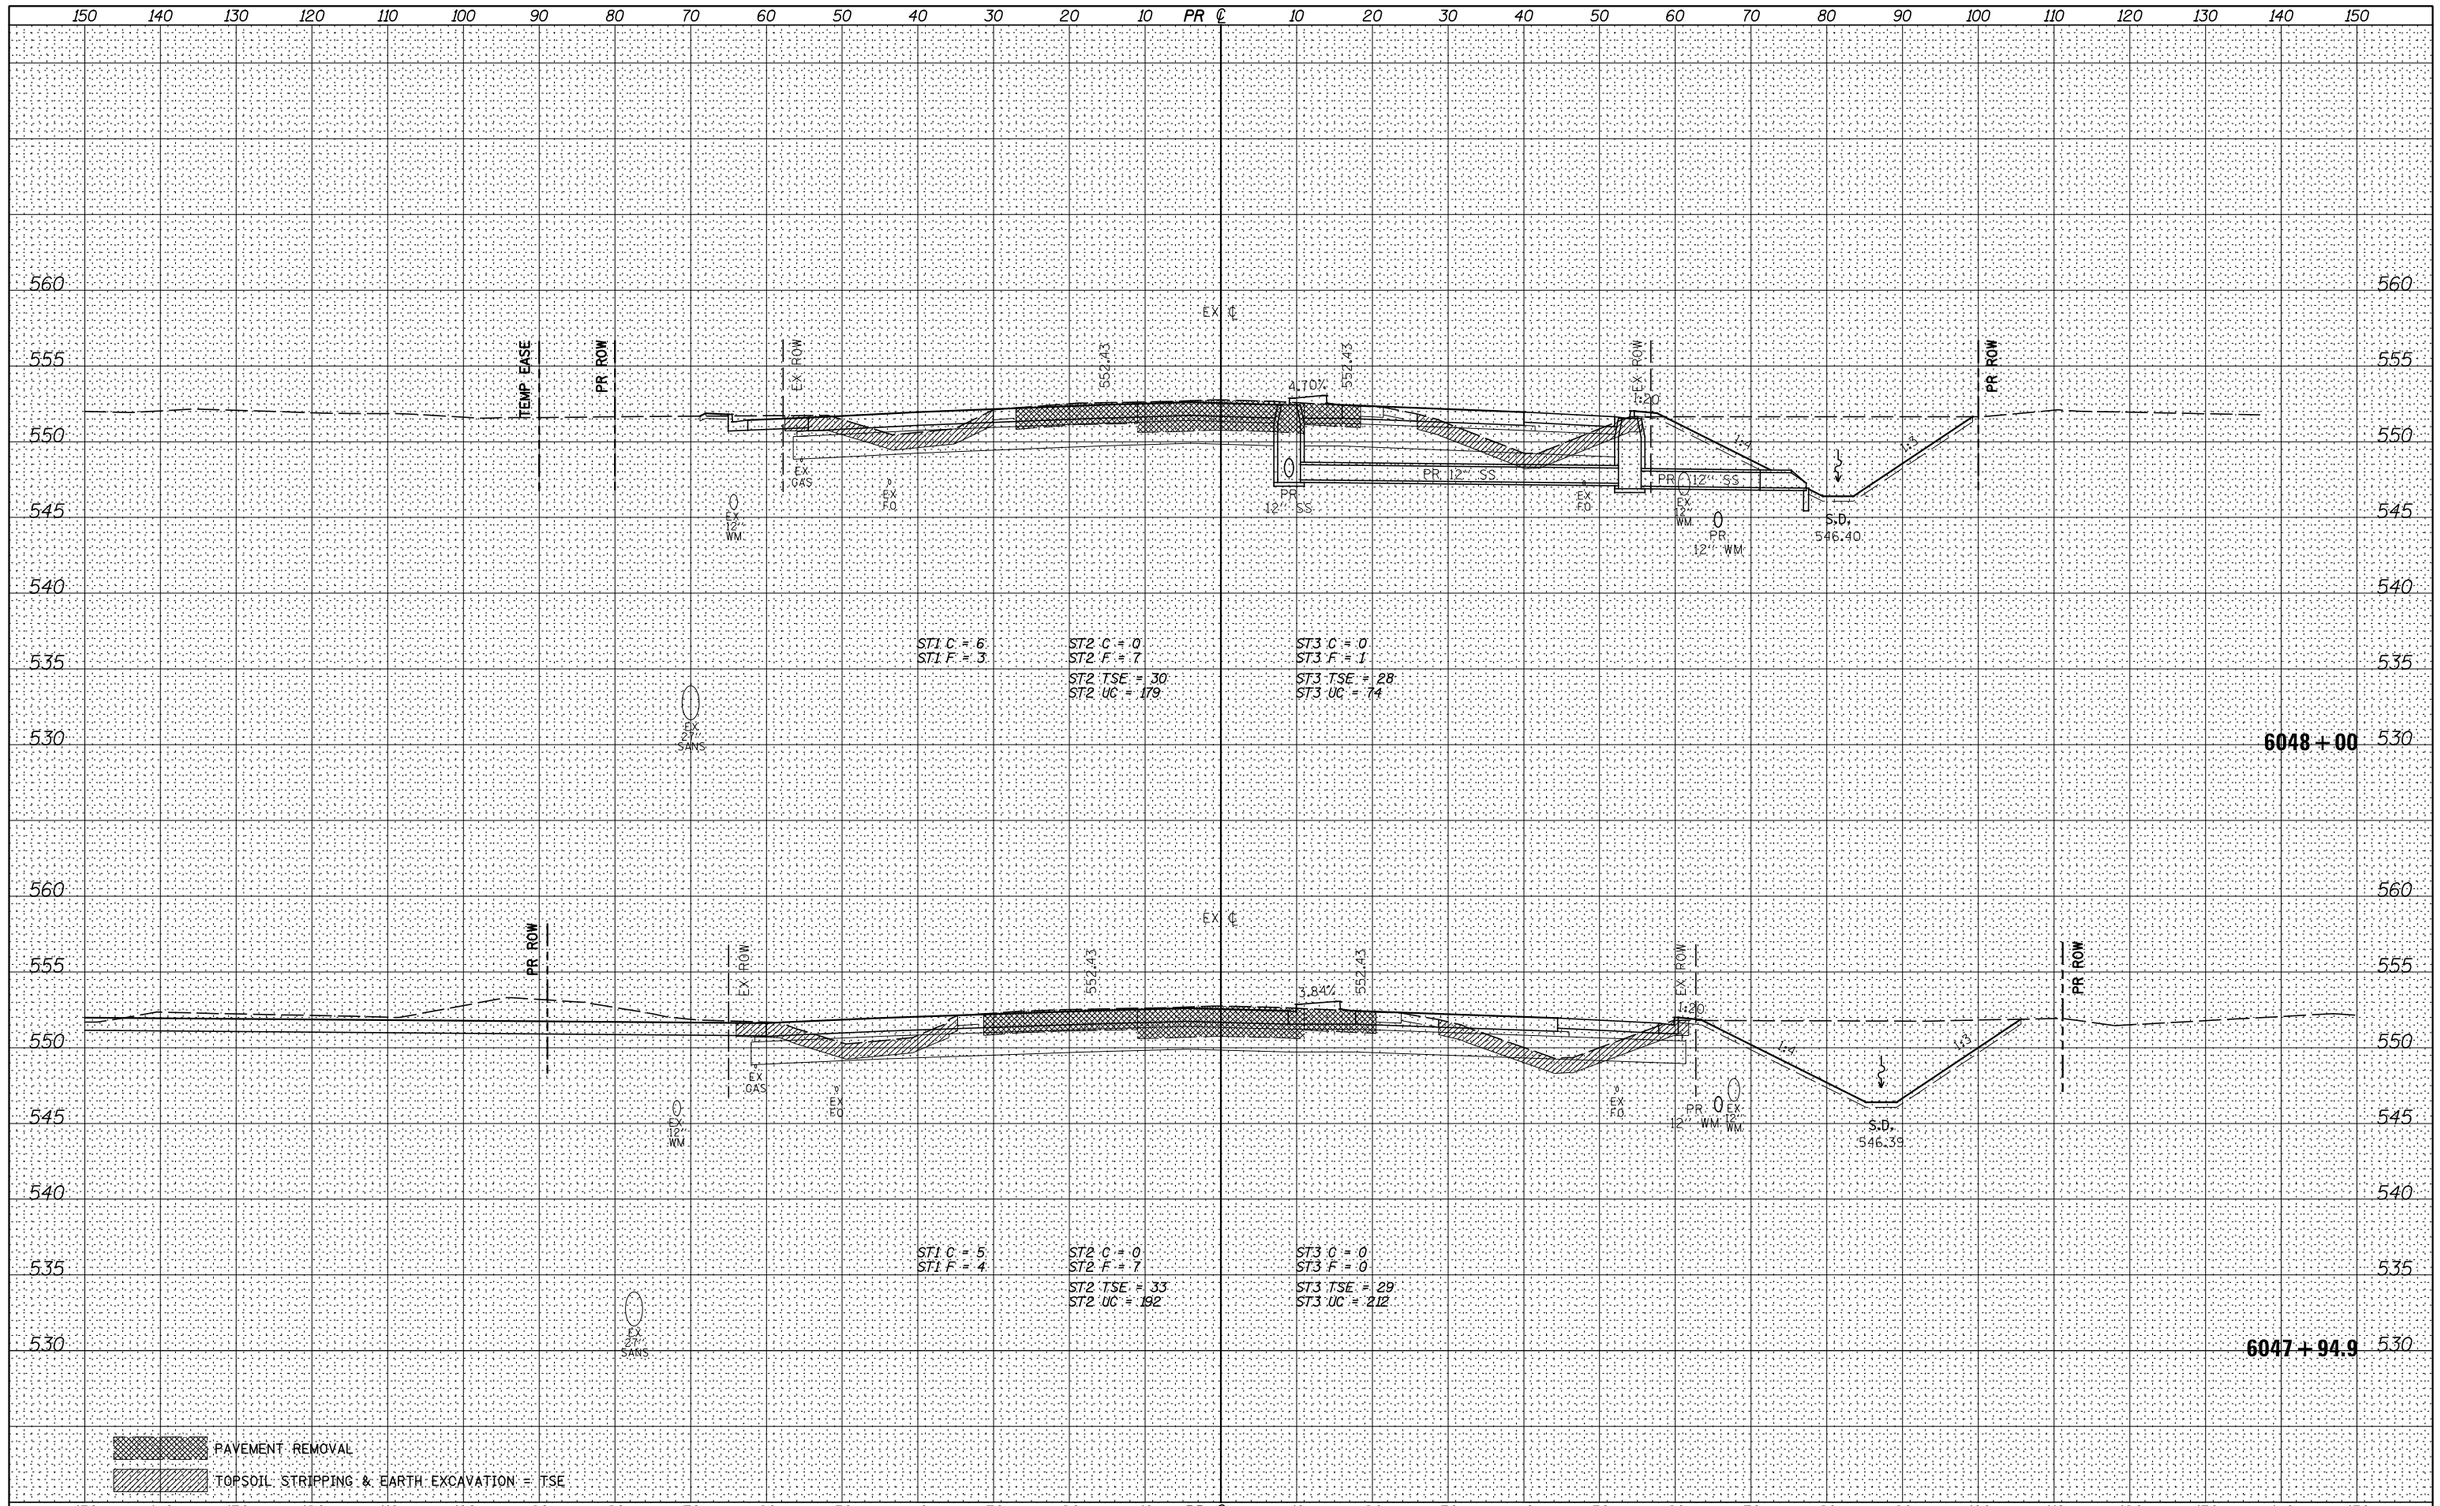


| ORIGINAL SURVEY | NOTE BOOK | SURVEYED | BY |
|---|---|---|---|
| | | PLOTTED | DATE |
| | | TEMPLATE | |
| | | AREAS | |
| NO. | | AREAS CHECKED | |

| FILE NAME = | USER NAME = bdecraene | DESIGNED - | REVISED - |
|---|---|---|---|
| V:\3195\66B83 (South Section)\CADD Sheets\D366B83-sht-xssht-IL47.dgn | | DRAWN - | REVISED - |
| | PLOT SCALE = 20.0000 ' / in. | CHECKED - | REVISED - |
| XS.SHEET | PLOT DATE = 8/5/2013 | DATE - | REVISED - |

**STATE OF ILLINOIS**
**DEPARTMENT OF TRANSPORTATION**

**IL. RTE. 47 CROSS SECTIONS**

SCALE: H=10 V=5 | SHEET 24 OF 134 SHEETS | STA. 6047+94.9 TO STA.6048+00

| F.A.P. RTE. | SECTION | COUNTY | TOTAL SHEETS | SHEET NO. |
|---|---|---|---|---|
| 326 | (110)R, BR & BR-1 | GRUNDY | 644 | 505 |
| | | CONTRACT NO. 66B83 | | |
| | ILLINOIS | FED. AID PROJECT | | |