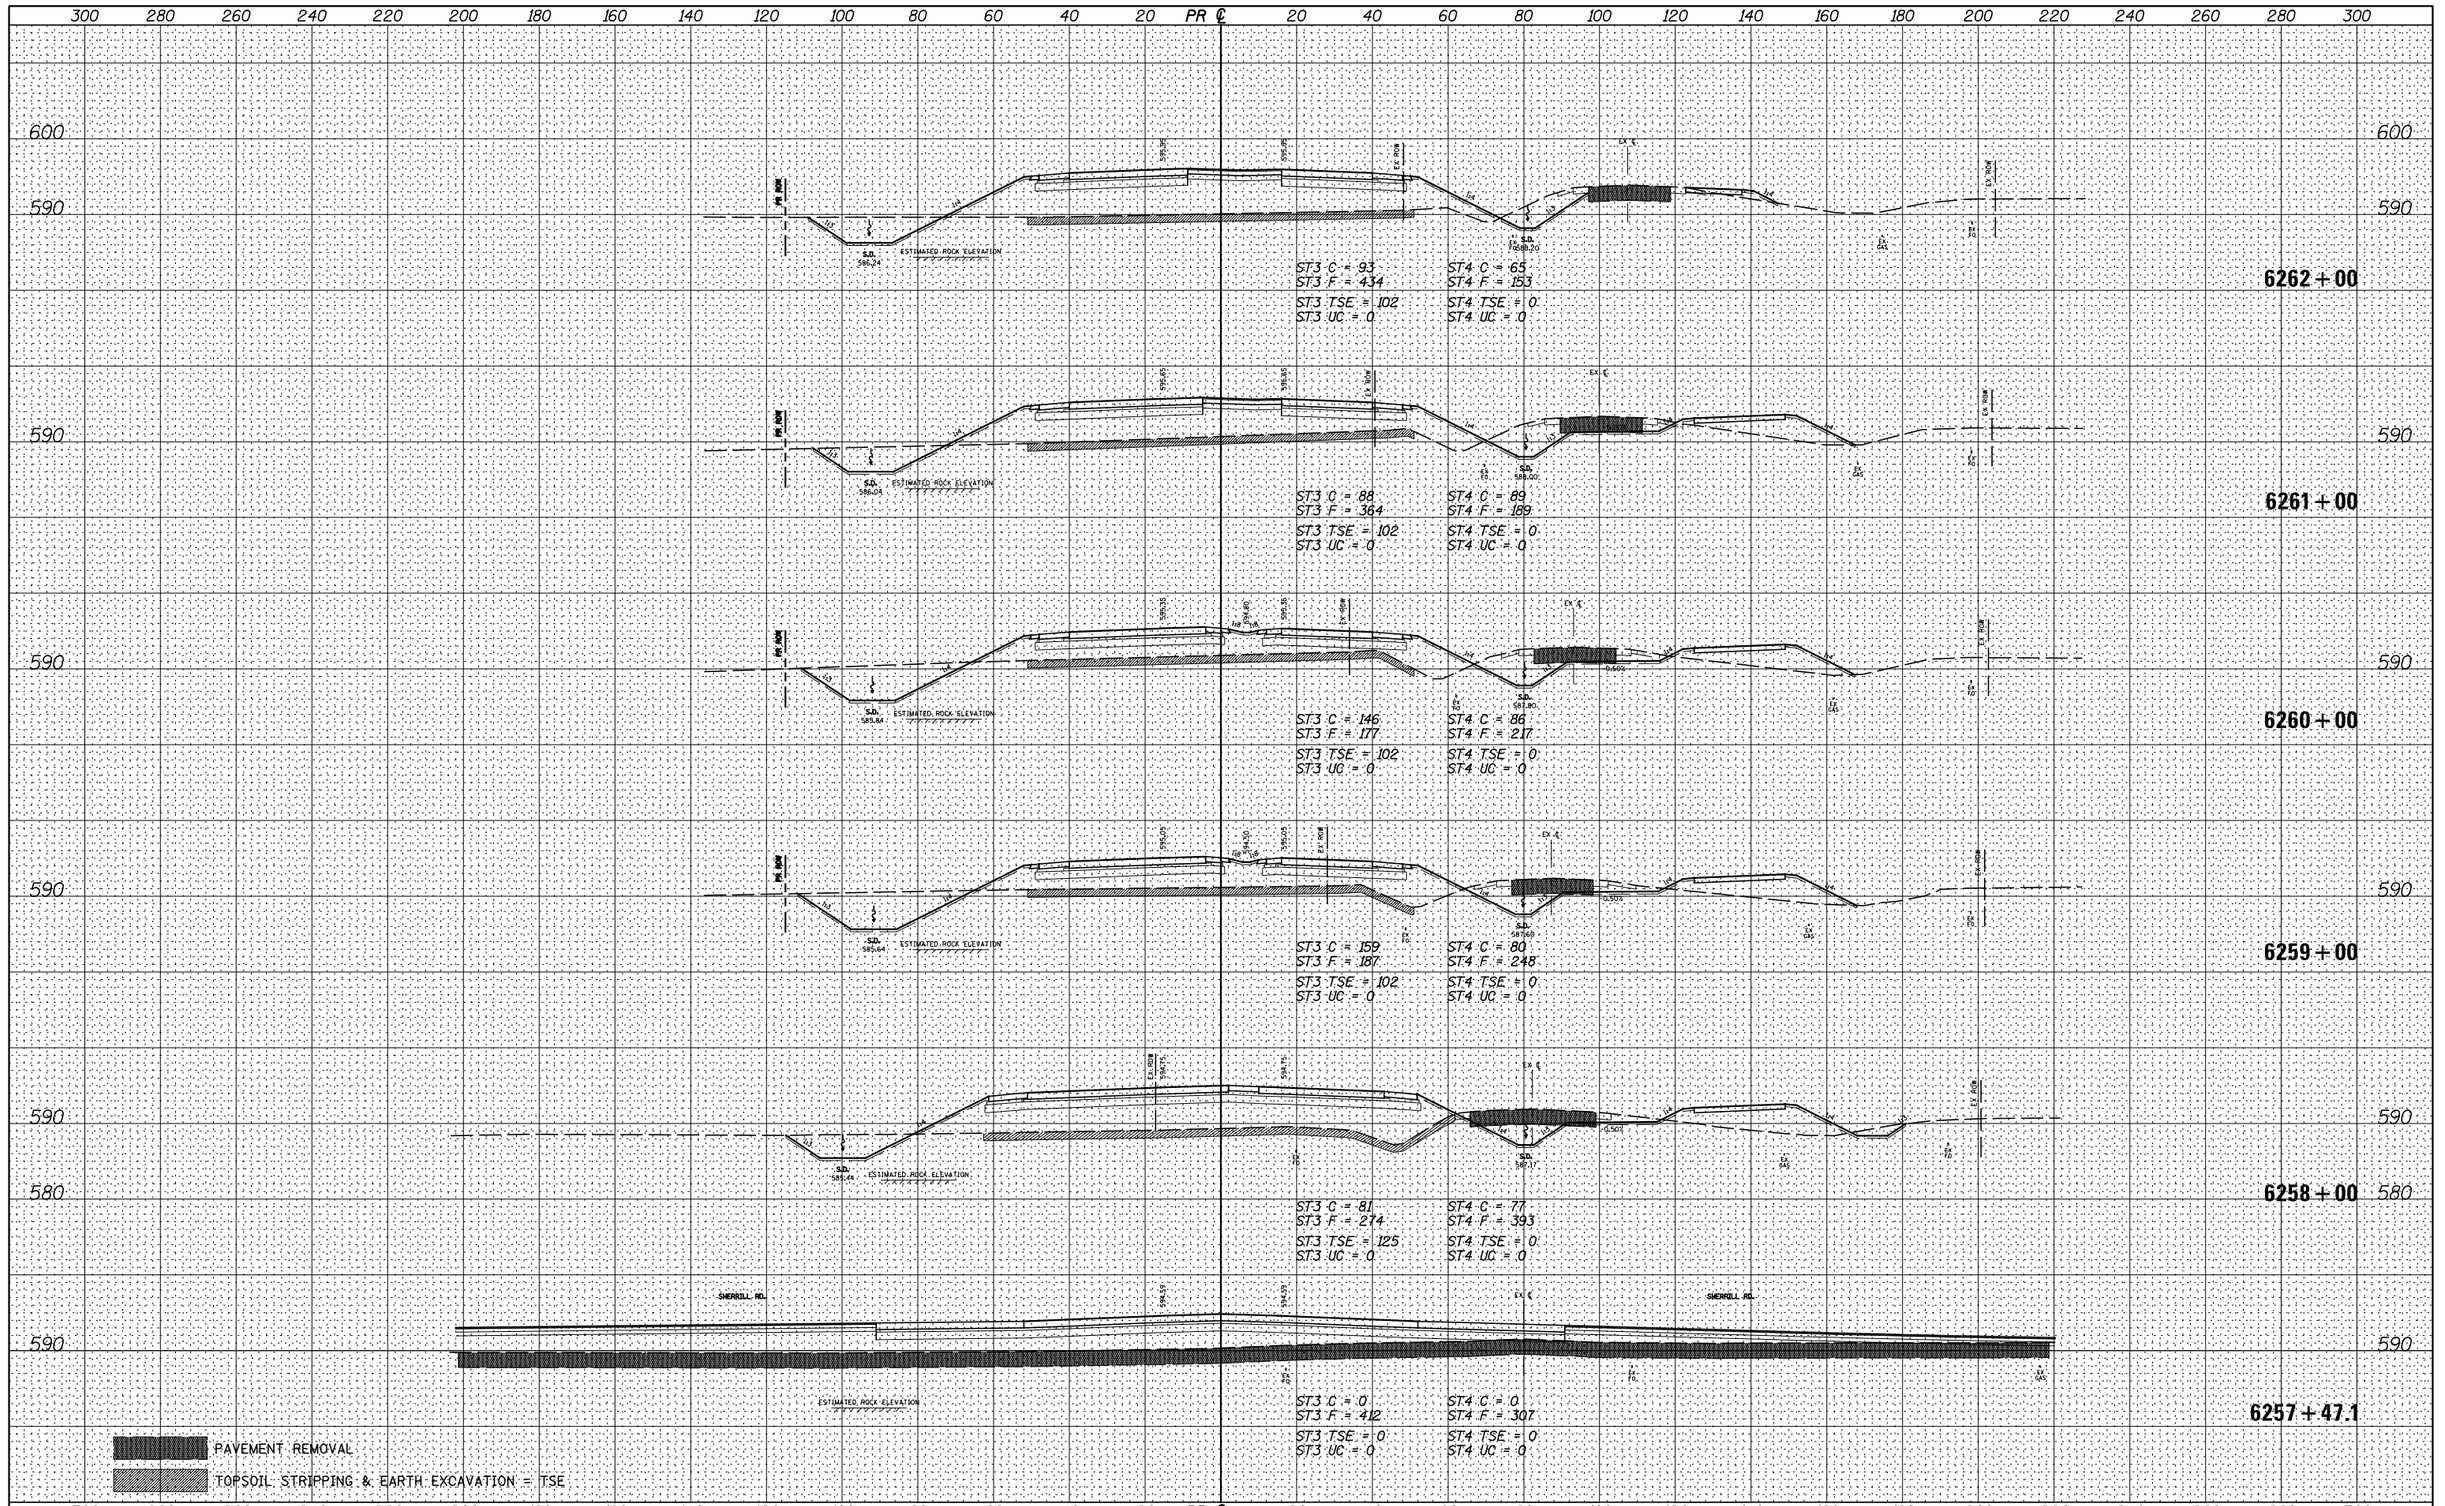


| FINAL SURVEY | NOTE BOOK | NO. |
|---|---|---|
| SURVEYED | | |
| PLOTTED | | |
| TEMPLATE | | |
| AREAS | | |
| AREAS CHECKED | | |

| BY | DATE |
|---|---|
| | |
| | |
| | |
| | |
| | |

| ORIGINAL SURVEY | NOTE BOOK | NO. |
|---|---|---|
| SURVEYED | | |
| PLOTTED | | |
| TEMPLATE | | |
| AREAS | | |
| AREAS CHECKED | | |

| BY | DATE |
|---|---|
| | |
| | |
| | |
| | |
| | |

| FILE NAME = | USER NAME = bdecraene | DESIGNED - | REVISED - |
|---|---|---|---|
| V:\3195\66B83 (South Section)\CADD Sheets\D366B83-sht-xssht-IL47.dgn | | DRAWN - | REVISED - |
| | PLOT SCALE = 40.0000 ' / in. | CHECKED - | REVISED - |
| $MODELNAME$ | PLOT DATE = 8/5/2013 | DATE - | REVISED - |

**STATE OF ILLINOIS**
**DEPARTMENT OF TRANSPORTATION**

**IL. RTE. 47 CROSS SECTIONS**

SCALE: H=20 V=10 | SHEET 131 OF 134 SHEETS | STA. 6257+47.1 TO STA. 6262+00

| F.A.P. RTE. | SECTION | COUNTY | TOTAL SHEETS | SHEET NO. |
|---|---|---|---|---|
| 326 | (110)R, BR & BR-1 | GRUNDY | 644 | 612 |
| | | CONTRACT NO. 66B83 | | |
| | | ILLINOIS FED. AID PROJECT | | |