| FINAL SURVEY | | BY | DATE |
|---|---|---|---|
| NOTE BOOK | SURVEYED | | |
| | PLOTTED | | |
| | TEMPLATE | | |
| | AREAS | | |
| NO. | AREAS CHECKED | | |

| ORIGINAL SURVEY | | BY | DATE |
|---|---|---|---|
| NOTE BOOK | SURVEYED | | |
| | PLOTTED | | |
| | TEMPLATE | | |
| | AREAS | | |
| NO. | AREAS CHECKED | | |

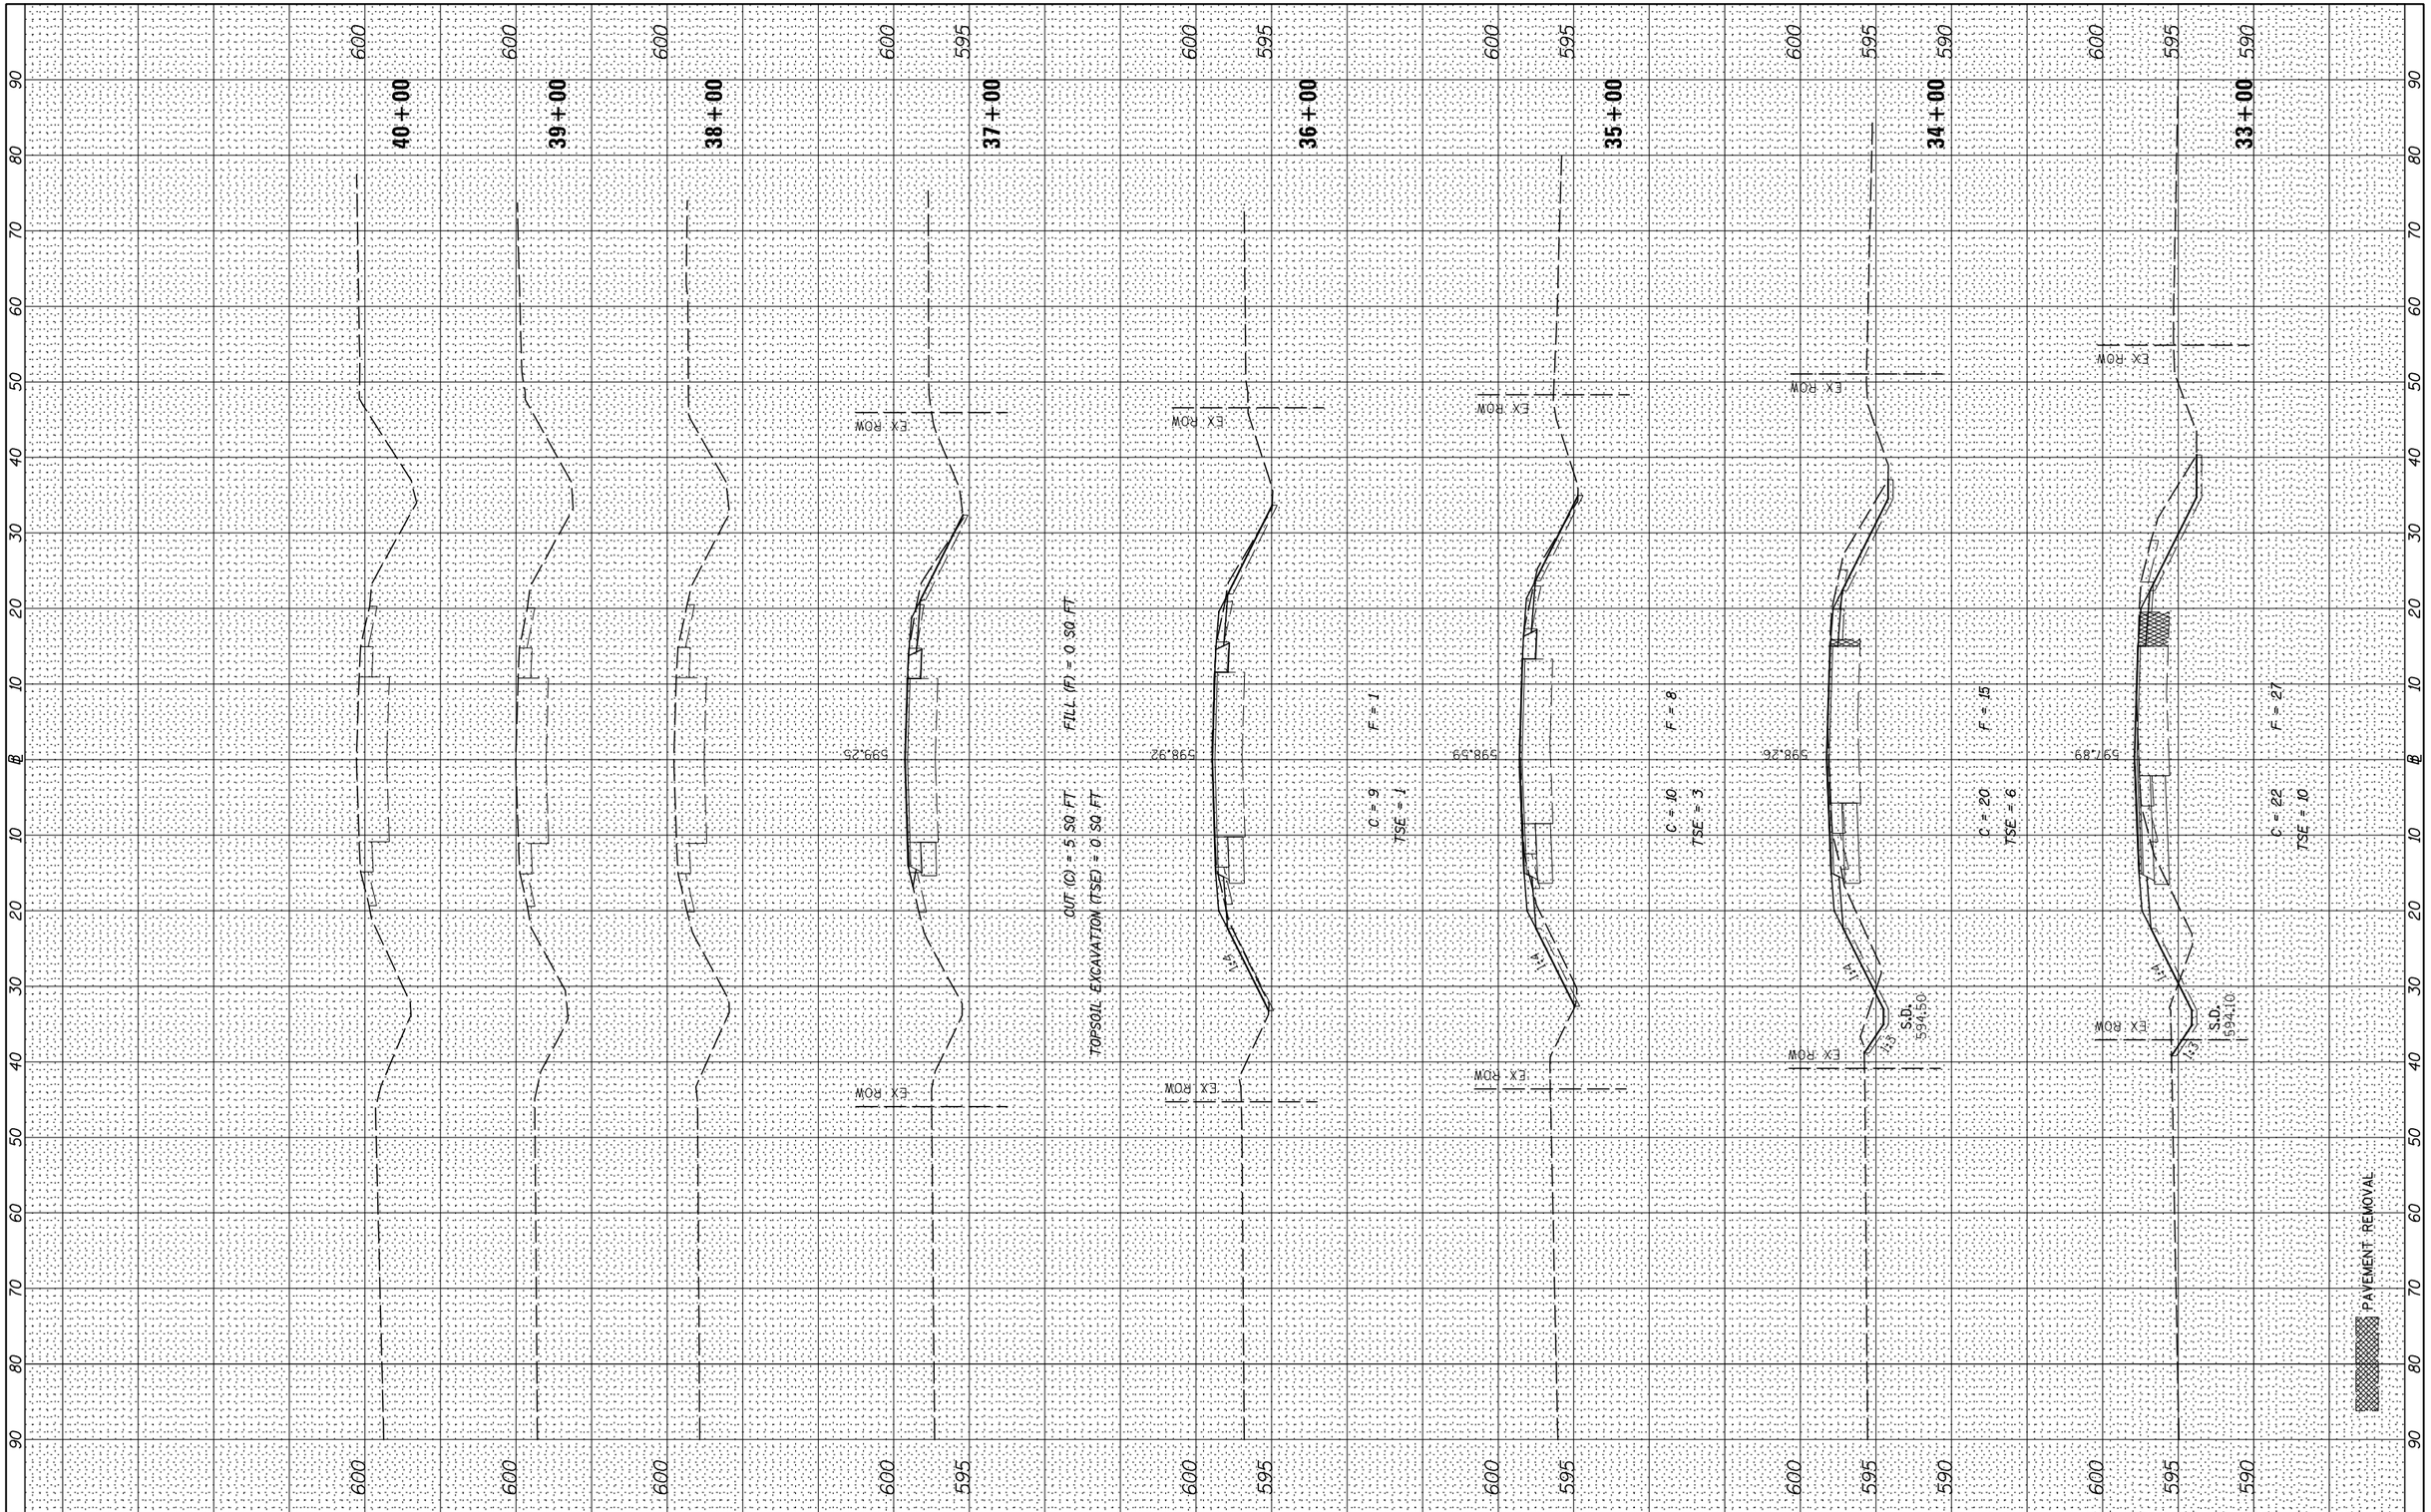


| | | | |
|---|---|---|---|
| FILE NAME = V:\3195\66B83 (South Section)\CADD Sheets\D366B83-sht-xssht-SBxover.dgn | USER NAME = bdecraene | DESIGNED - | REVISED - |
| | | DRAWN - | REVISED - |
| | PLOT SCALE = 20.0000 ' / in. | CHECKED - | REVISED - |
| $MODELNAME$ | PLOT DATE = 8/5/2013 | DATE - | REVISED - |

**STATE OF ILLINOIS**
**DEPARTMENT OF TRANSPORTATION**

**IL. RT. 47 SOUTHBOUND CROSSOVER CROSS SECTIONS**

SCALE: H=10 V=5 | SHEET 5 OF 5 SHEETS | STA. 33+00 TO STA. 40+00

| F.A.P. RTE. | SECTION | COUNTY | TOTAL SHEETS | SHEET NO. |
|---|---|---|---|---|
| 326 | (110)R, BR & BR-1 | GRUNDY | 644 | 620 |
| | | CONTRACT NO. 66B83 | | |
| | | ILLINOIS FED. AID PROJECT | | |