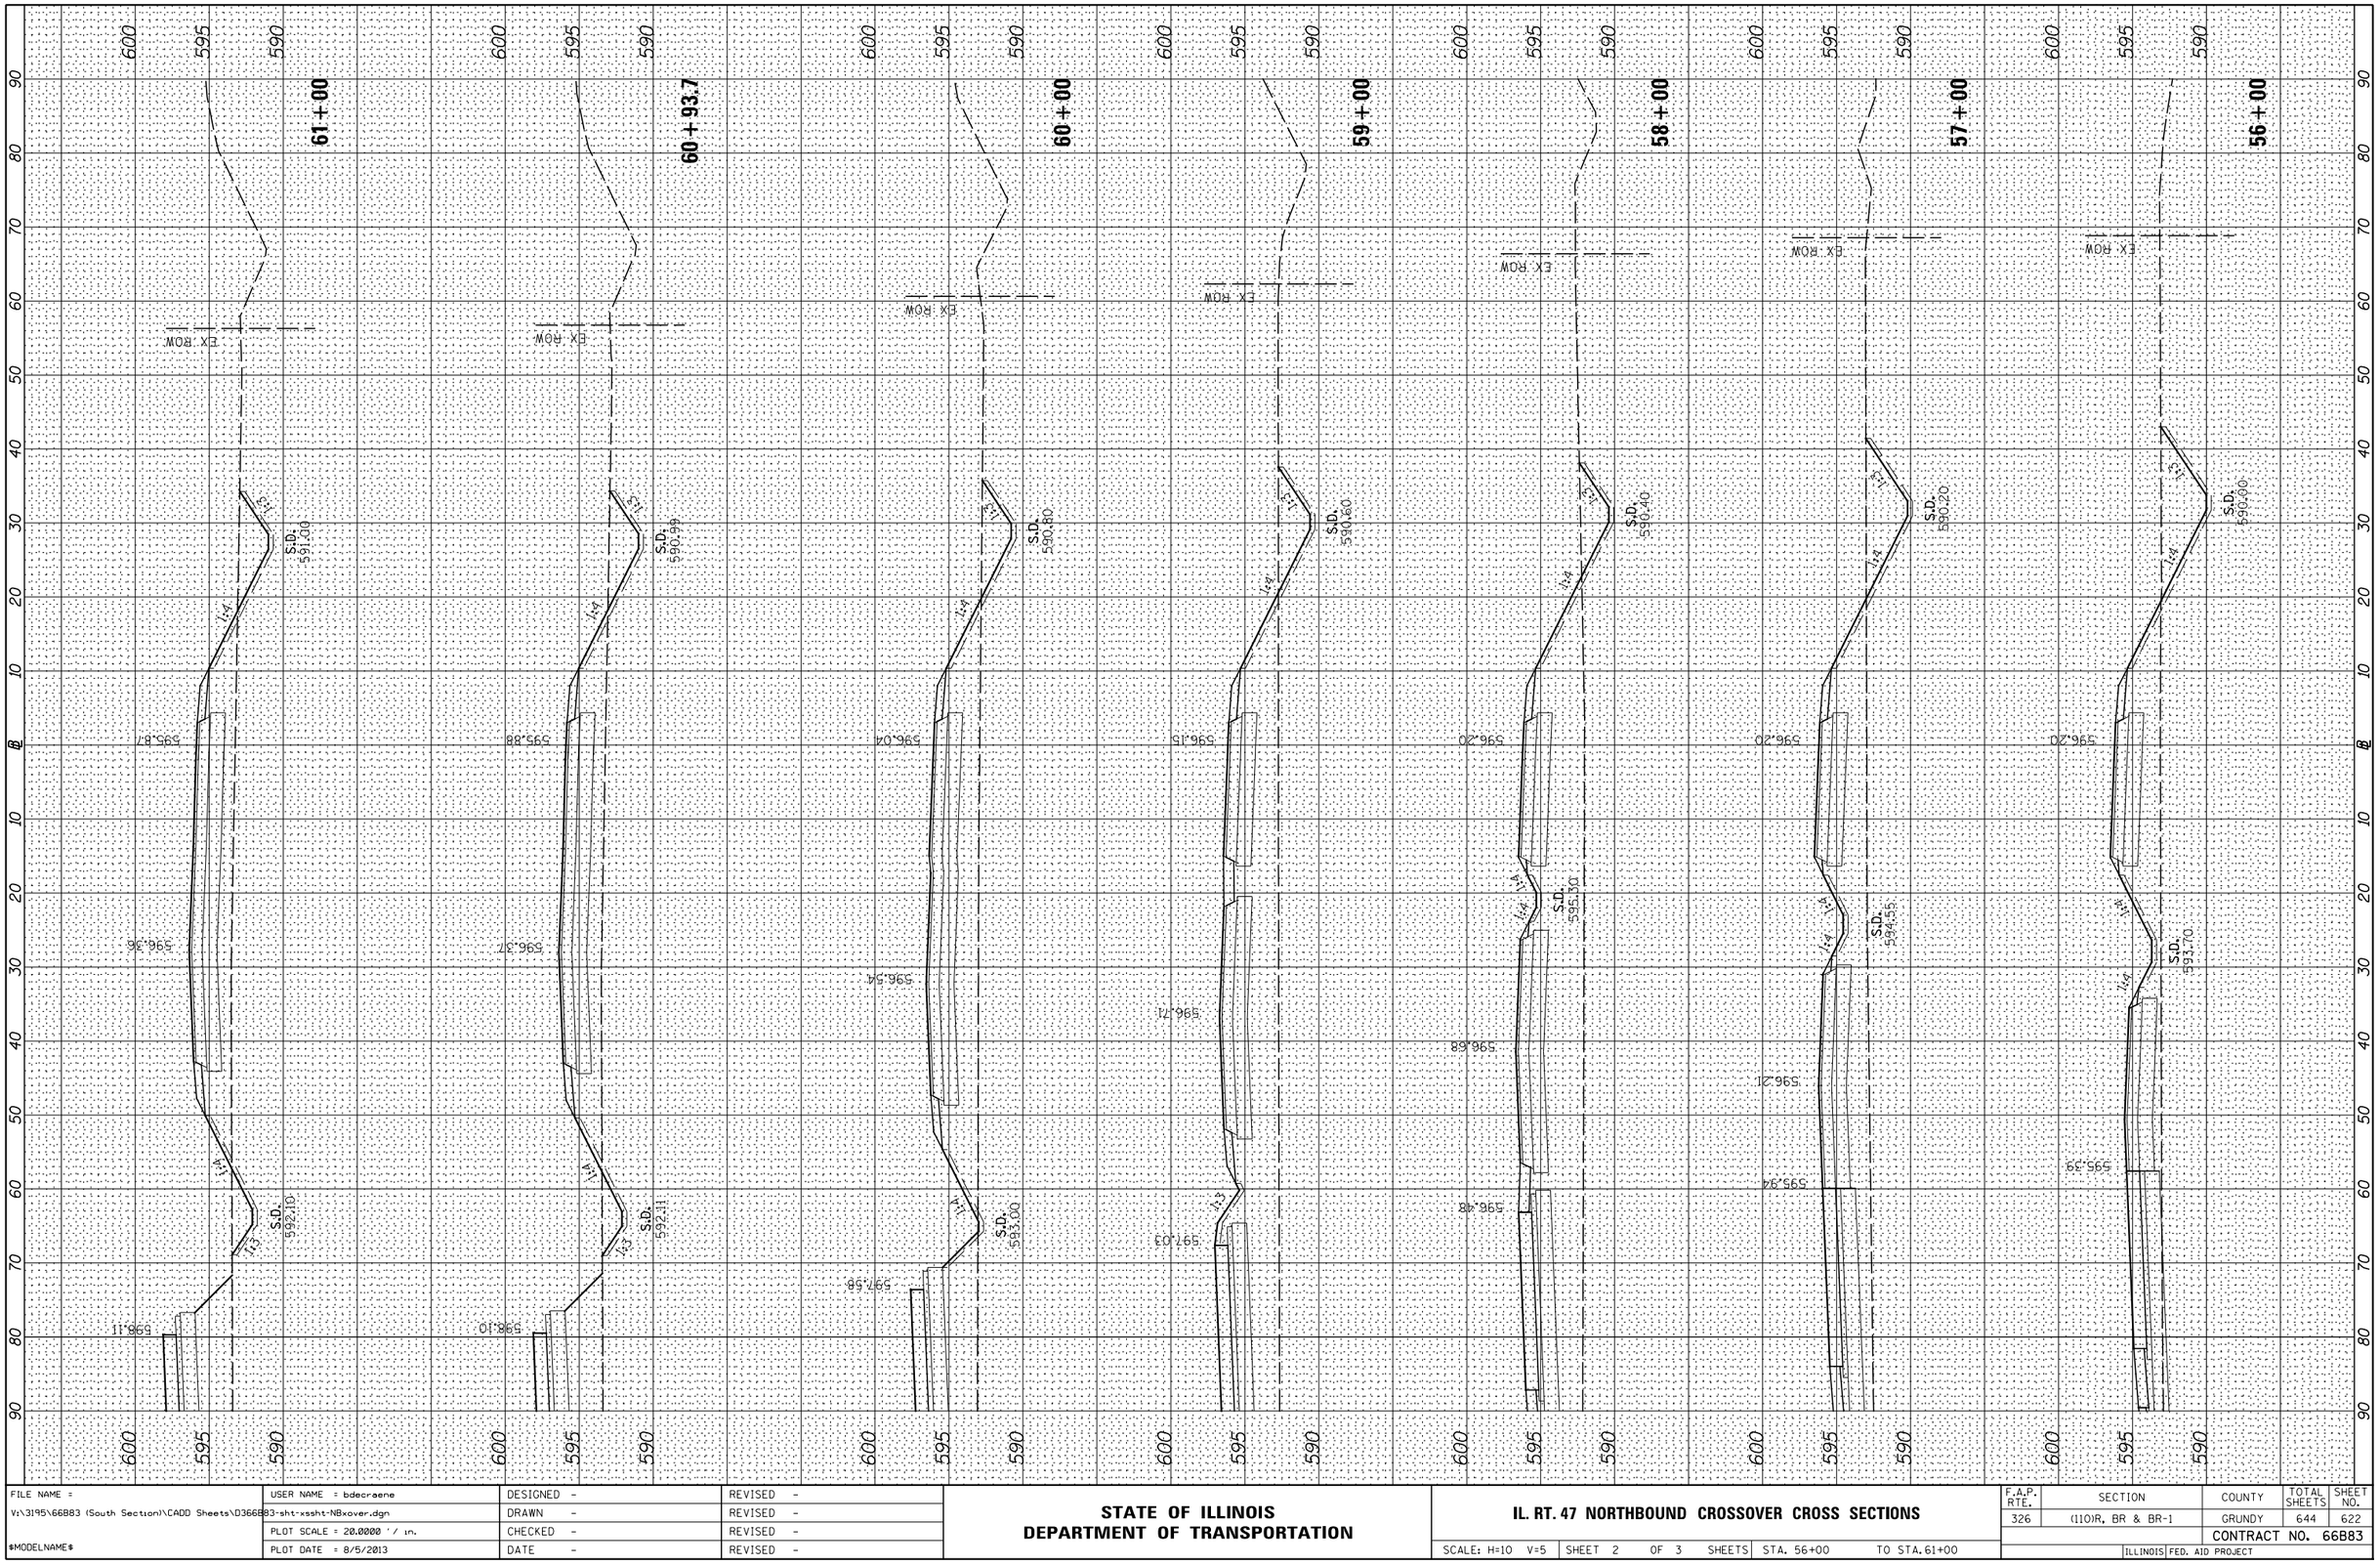

FINAL SURVEY

NO.	NOTE BOOK	SURVEYED	BY	DATE
		PLOTTED		
		TEMPLATE		
		AREAS		
		AREAS CHECKED		

ORIGINAL SURVEY

NO.	NOTE BOOK	SURVEYED	BY	DATE
		PLOTTED		
		TEMPLATE		
		AREAS		
		AREAS CHECKED		

FILE NAME =	USER NAME = bdecraene	DESIGNED -	REVISED -
V:\3195\66883 (South Section)\CADD Sheets\D366883-sht-xssht-NBxover.dgn		DRAWN -	REVISED -
	PLOT SCALE = 20.0000 ' / in.	CHECKED -	REVISED -
$MODELNAME$	PLOT DATE = 8/5/2013	DATE -	REVISED -

STATE OF ILLINOIS
DEPARTMENT OF TRANSPORTATION

IL. RT. 47 NORTHBOUND CROSSOVER CROSS SECTIONS

SCALE: H=10 V=5 | SHEET 2 OF 3 SHEETS | STA. 56+00 TO STA. 61+00

F.A.P. RTE.	SECTION	COUNTY	TOTAL SHEETS	SHEET NO.
326	(110)R, BR & BR-1	GRUNDY	644	622
		CONTRACT NO. 66B83		
	ILLINOIS FED. AID PROJECT			