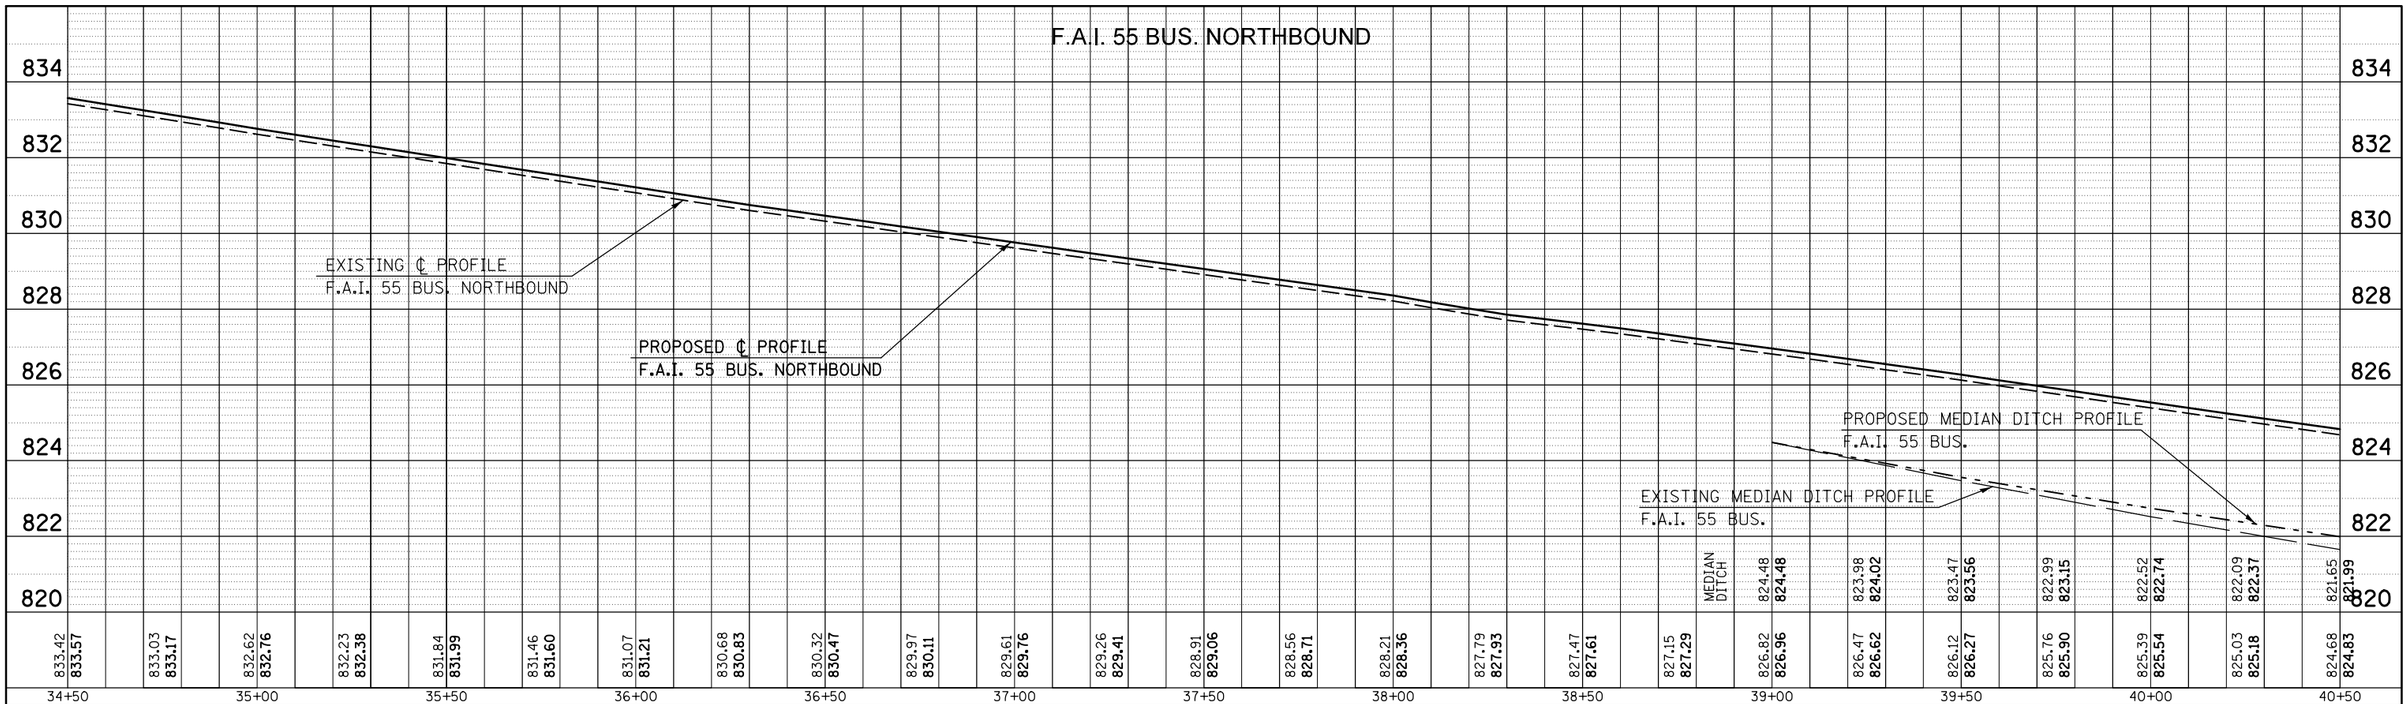

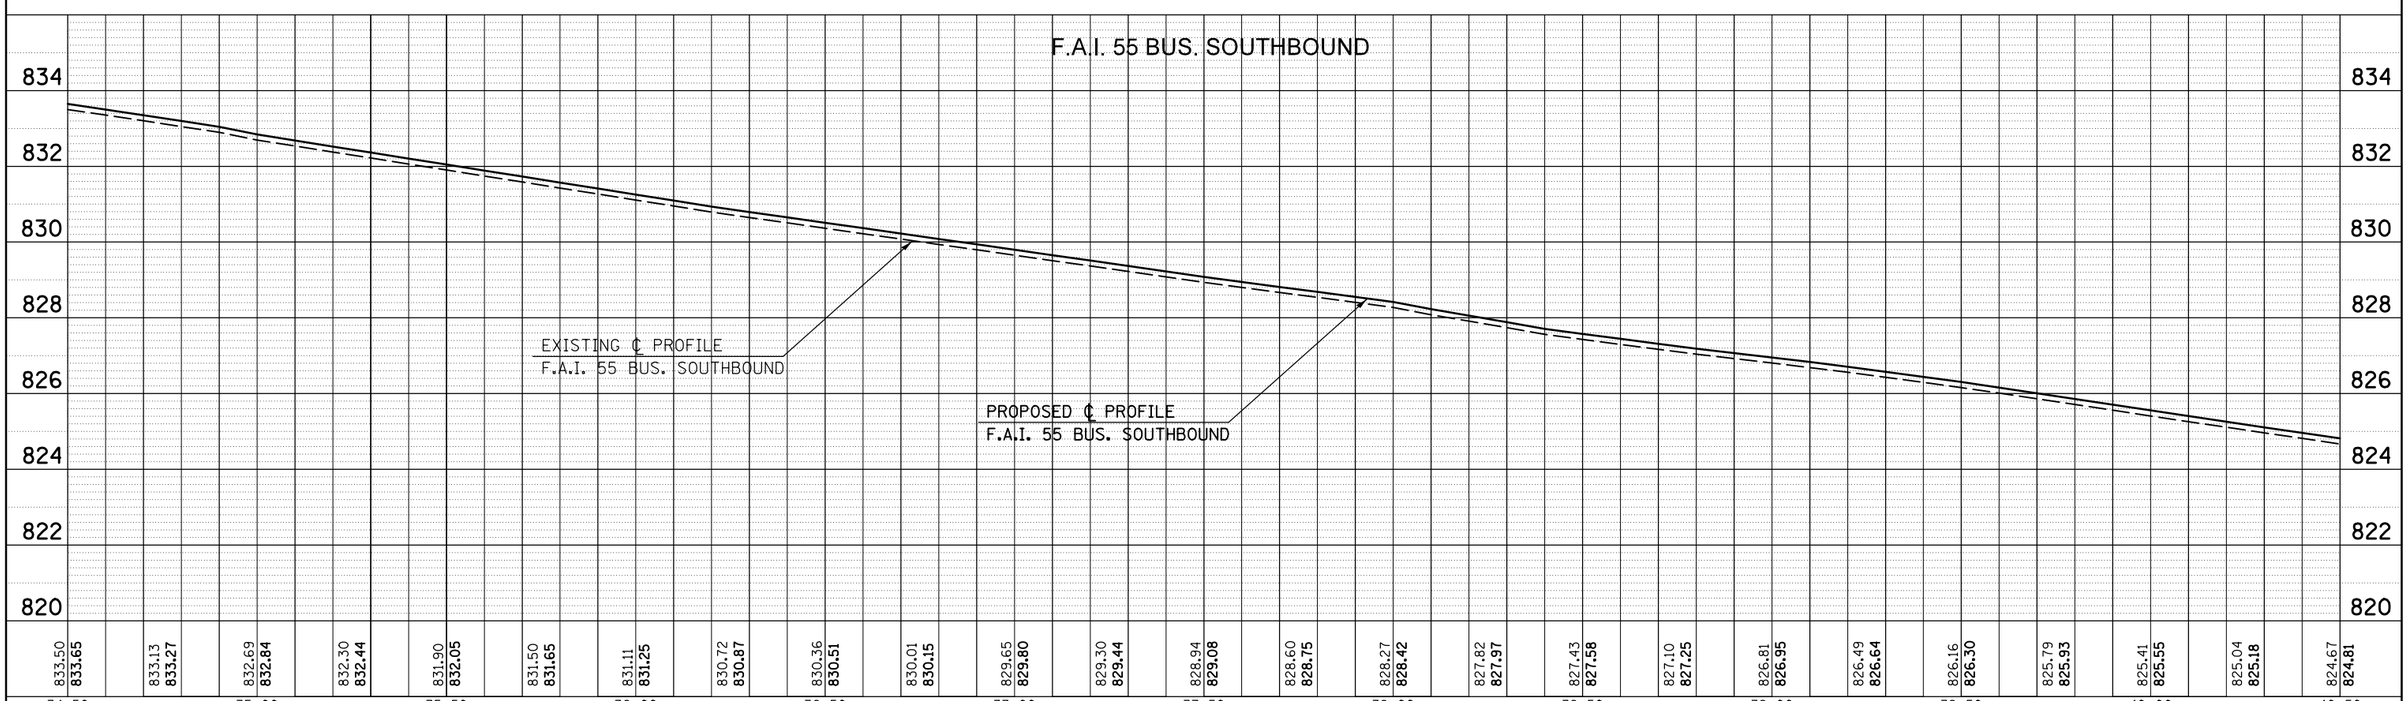

PLAN		BY	DATE
	SURVEYED		
	PLOTTED		
	ALIGNMENT CHECKED		
NOTE BOOK	RT. OF WAY CHECKED		
NO.	CADD FILE NAME		

PROFILE		BY	DATE
	SURVEYED		
	PLOTTED		
	GRADES CHECKED		
NOTE BOOK	B.M. NOTED		
NO.	STRUCTURE NOTAT'NS CHK'D		

FILE NAME = c:\pw_work\pwidot\detersbj\d0157116\D570570-sht-profiles.dgn	USER NAME = detersbj	DESIGNED -
	PLOT SCALE = 40.0000 ' / in.	DRAWN -
	PLOT DATE = 8/13/2013	CHECKED -
		DATE -

REVISED -	
REVISED -	
REVISED -	
REVISED -	

STATE OF ILLINOIS
DEPARTMENT OF TRANSPORTATION

F.A.P. 704 PROFILE SHEET

SCALE: | SHEET NO. 2 OF 7 SHEETS | STA. 34+50 TO STA. 40+50

F.A.P. RTE.	SECTION	COUNTY	TOTAL SHEETS	SHEET NO.
704	57-2O(HB,HB-1)BR-1	MCLEAN	440	71
		CONTRACT NO. 70570		
		ILLINOIS FED. AID PROJECT		