PLAN

DATE	BY	
		SURVEYED
		PLOTTED
		ALIGNMENT CHECKED
		RT. OF WAY CHECKED
		CADD FILE NAME
		NOTE BOOK
		NO.

F.A.I. 55 BUS. NORTHBOUND

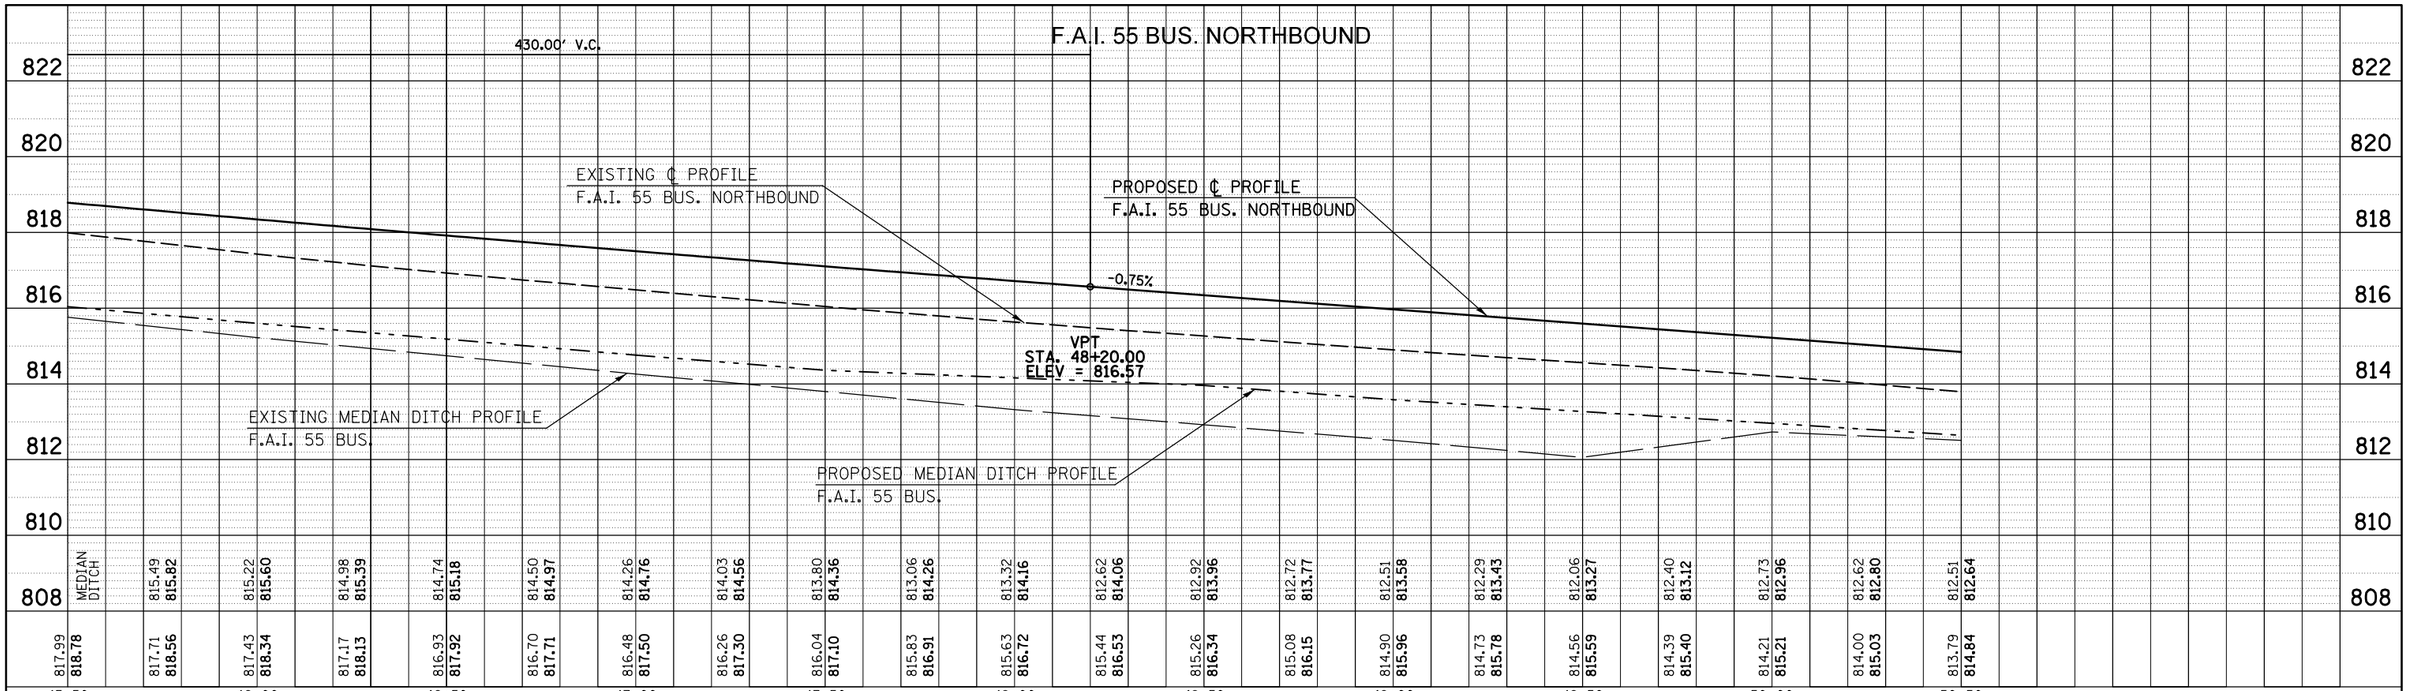

	MEDIAN DITCH																									
	817.99	815.49	815.22	814.98	814.74	814.50	814.26	814.03	813.80	813.06	813.32	812.62	812.92	812.72	812.51	812.29	812.06	812.40	812.73	812.62	812.51					
	818.78	815.82	815.60	815.39	815.18	814.97	814.76	814.56	814.36	814.26	814.16	814.06	813.96	813.77	813.58	813.43	813.27	813.12	812.96	812.80	812.64					
	817.71	817.43	817.17	816.93	816.70	816.48	816.26	816.04	815.83	815.63	815.44	815.26	815.08	814.90	814.73	814.56	814.39	814.21	814.00	813.79						
	818.56	818.34	818.13	817.92	817.71	817.50	817.30	817.10	816.91	816.72	816.53	816.34	816.15	815.96	815.78	815.59	815.40	815.21	815.03	814.84						
	45+50	46+00	46+50	47+00	47+50	48+00	48+50	49+00	49+50	50+00	50+50															

PROFILE

DATE	BY	
		SURVEYED
		PLOTTED
		DRAWN / CHECKED
		B.M. NOTED
		STRUCTURE NOTATNS CHKD
		NOTE BOOK
		NO.

F.A.I. 55 BUS. SOUTHBOUND

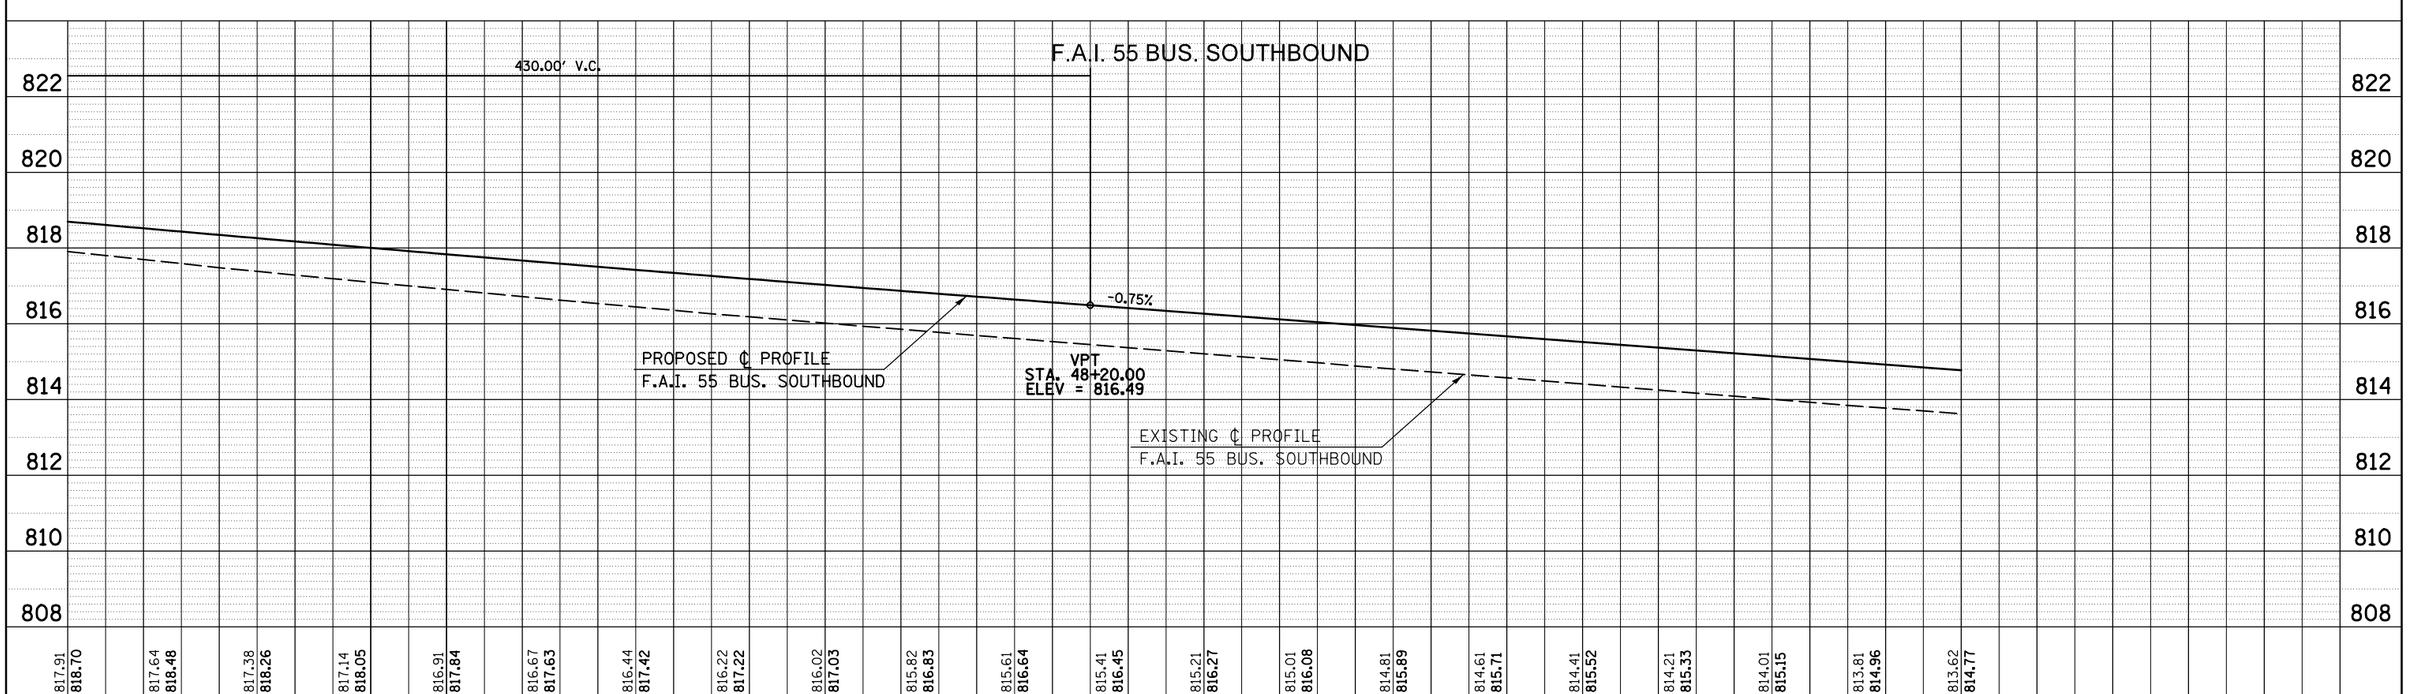

	817.91	817.64	817.38	817.14	816.91	816.67	816.44	816.22	816.02	815.82	815.61	815.41	815.21	815.01	814.81	814.61	814.41	814.21	814.01	813.81	813.62					
	818.70	818.48	818.26	818.05	817.84	817.63	817.42	817.22	817.03	816.83	816.64	816.45	816.27	816.08	815.89	815.71	815.52	815.33	815.15	814.96	814.77					
	45+50	46+00	46+50	47+00	47+50	48+00	48+50	49+00	49+50	50+00	50+50															

FILE NAME = c:\pw_work\pwidot\detersbj\d0157116\D570570-sht-profiles.dgn	USER NAME = detersbj	DESIGNED -	REVISED -
	PLOT SCALE = 40.0000 ' / in.	DRAWN -	REVISED -
	PLOT DATE = 8/13/2013	CHECKED -	REVISED -
		DATE -	REVISED -

STATE OF ILLINOIS
DEPARTMENT OF TRANSPORTATION

F.A.P. 704 PROFILE SHEET

SCALE: | SHEET NO. 4 OF 7 SHEETS | STA. 45+50 TO STA. 50+50

F.A.P. RTE.	SECTION	COUNTY	TOTAL SHEETS	SHEET NO.
704	57-2O(HB,HB-1)BR-1	MCLEAN	440	73
		CONTRACT NO. 70570		
	ILLINOIS FED. AID PROJECT			