FINAL SURVEY	NOTE BOOK	NO.
SURVEYED		BY
PLOTTED		
TEMPLATE		
AREAS		
AREAS CHECKED		DATE

ORIGINAL SURVEY	NOTE BOOK	NO.
SURVEYED		BY
PLOTTED		
TEMPLATE		
AREAS		
AREAS CHECKED		DATE

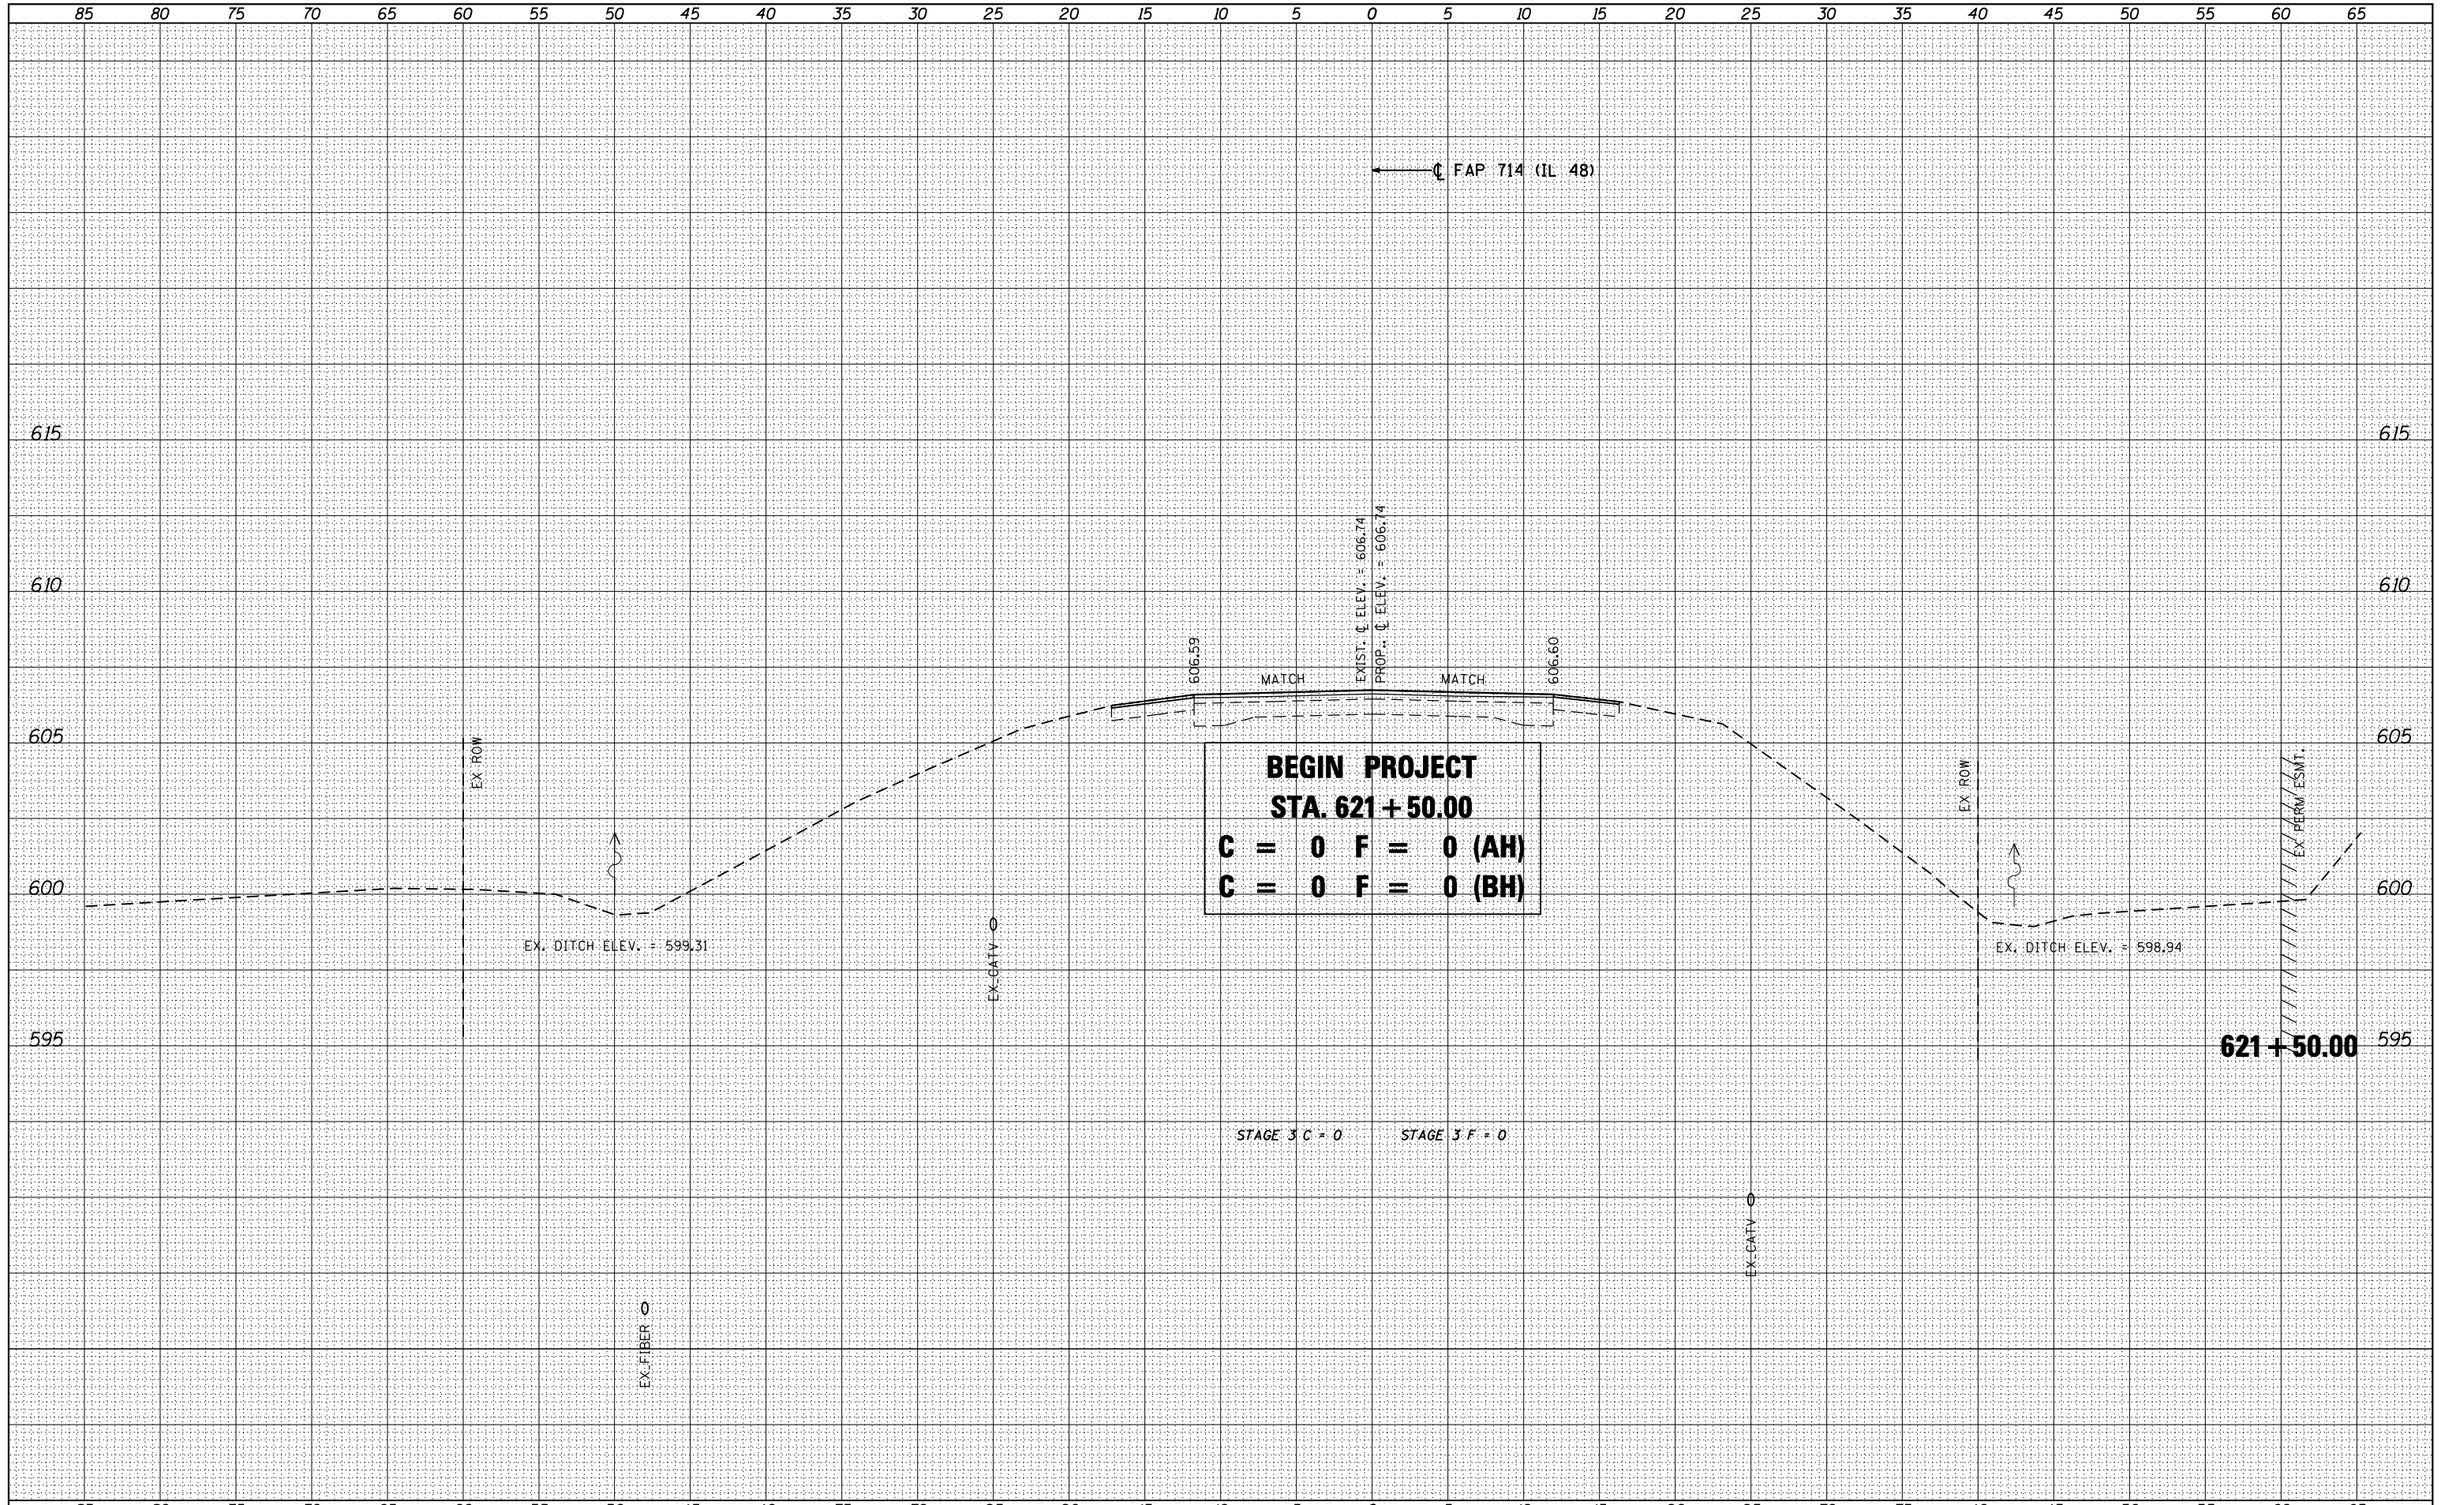

design firm no. 184001036 whks engineers + planners + land surveyors	USER NAME = gjameson	DESIGNED -	REVISED
	FILE NAME = D672A61-SHT-XSC-IL48.dgn	CHECKED -	REVISED
	PLOT SCALE = 10.0000 ' / IN.	DRAWN -	REVISED
	PLOT DATE = 8/16/2013	CHECKED -	REVISED

STATE OF ILLINOIS
DEPARTMENT OF TRANSPORTATION

CROSS SECTIONS
IL 48 OVER BEAR CREEK

SCALE: 1" = 5' | SHEET 2 OF 25 SHEETS | STA. 621+50.00 TO STA. 621+50.00

F.A.P. RTE.	SECTION	COUNTY	TOTAL SHEETS	SHEET NO.
•	(4)1, 136B-1	CHRISTIAN	97	74
• 75(IL 29) & 714(IL 48)		CONTRACT NO. 72A61		
	ILLINOIS FED. AID PROJECT			