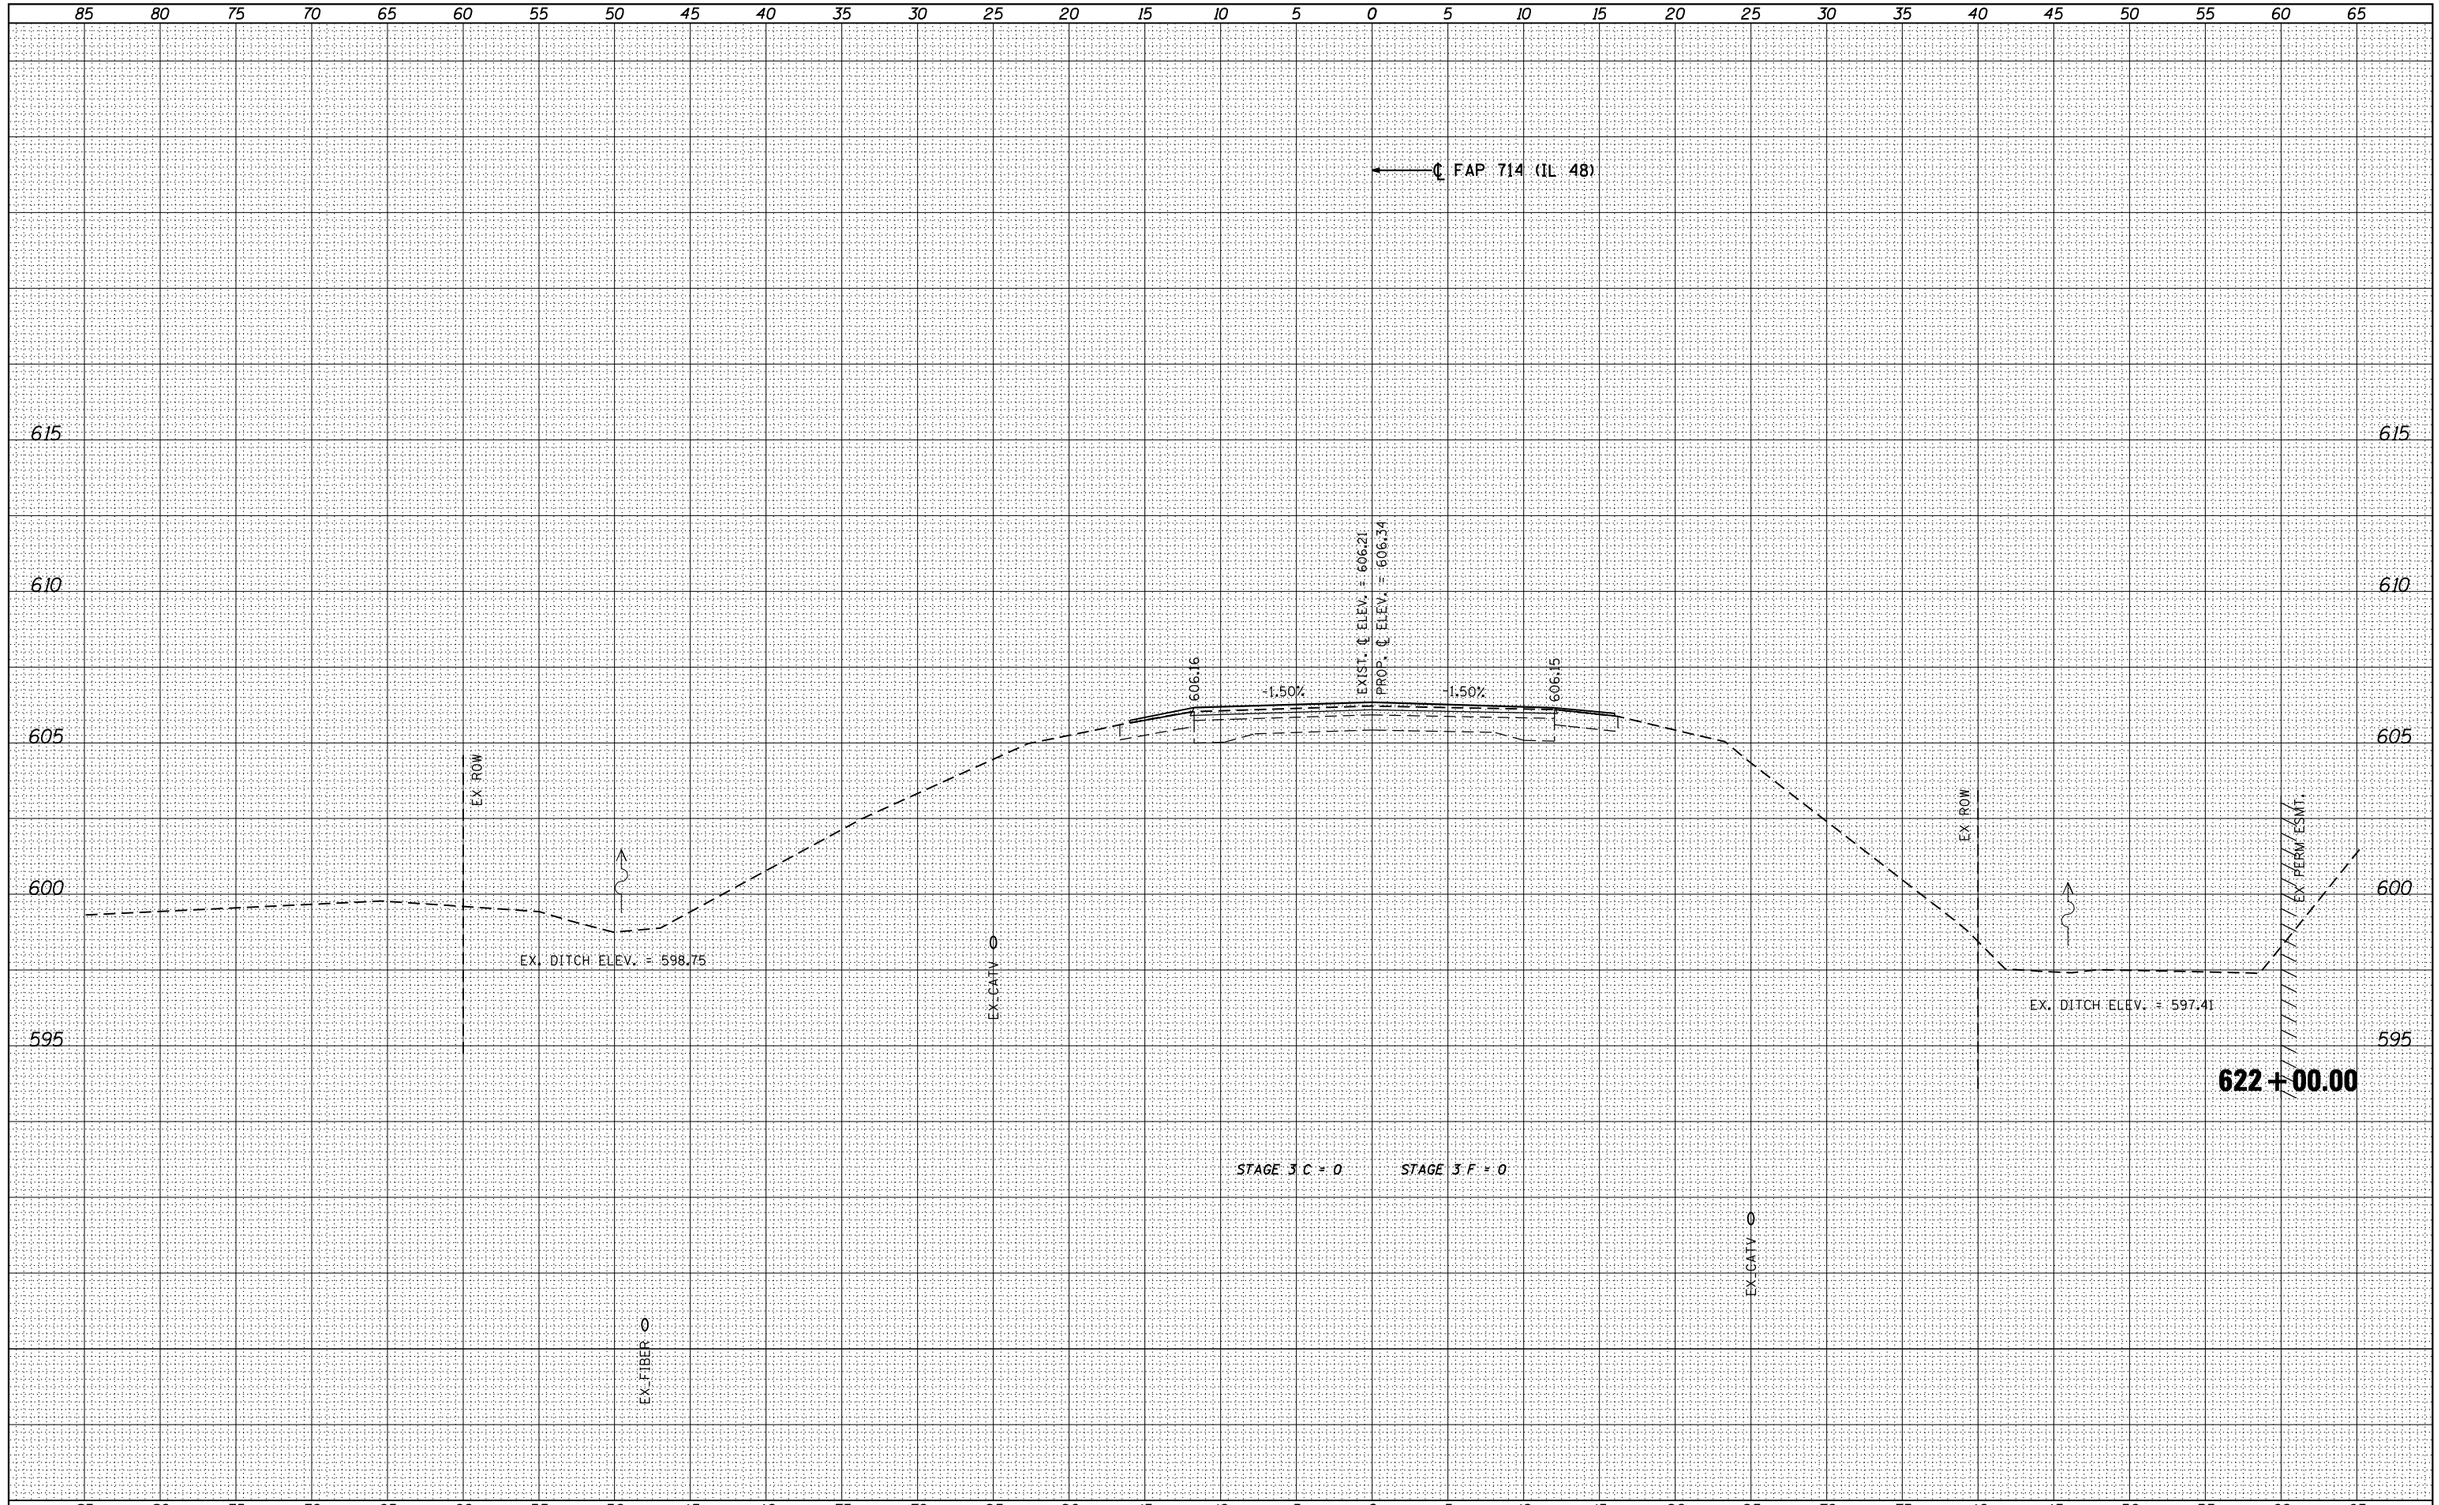

FINAL SURVEY	
NOTE BOOK	
NO.	

	BY	DATE
SURVEYED		
PLOTTED		
TEMPLATE		
AREAS		
AREAS CHECKED		

ORIGINAL SURVEY	
NOTE BOOK	
NO.	

	BY	DATE
SURVEYED		
PLOTTED		
TEMPLATE		
AREAS		
AREAS CHECKED		

design firm no. 184001036

whks
engineers + planners + land surveyors

USER NAME = gjameson	DESIGNED -	REVISED
FILE NAME = D672A61-SHT-XSC-IL48.dgn	CHECKED -	REVISED
PLOT SCALE = 10.0000 ' / IN.	DRAWN -	REVISED
PLOT DATE = 8/16/2013	CHECKED -	REVISED

STATE OF ILLINOIS
DEPARTMENT OF TRANSPORTATION

CROSS SECTIONS
IL 48 OVER BEAR CREEK

SCALE: 1" = 5' | SHEET 3 OF 25 SHEETS | STA. 622+00.00 TO STA. 622+00.00

F.A.P. RTE.	SECTION	COUNTY	TOTAL SHEETS	SHEET NO.
•	(4)1, 136B-1	CHRISTIAN	97	75
• 75(IL 29) & 714(IL 48)		CONTRACT NO. 72A61		
ILLINOIS	FED. AID PROJECT			