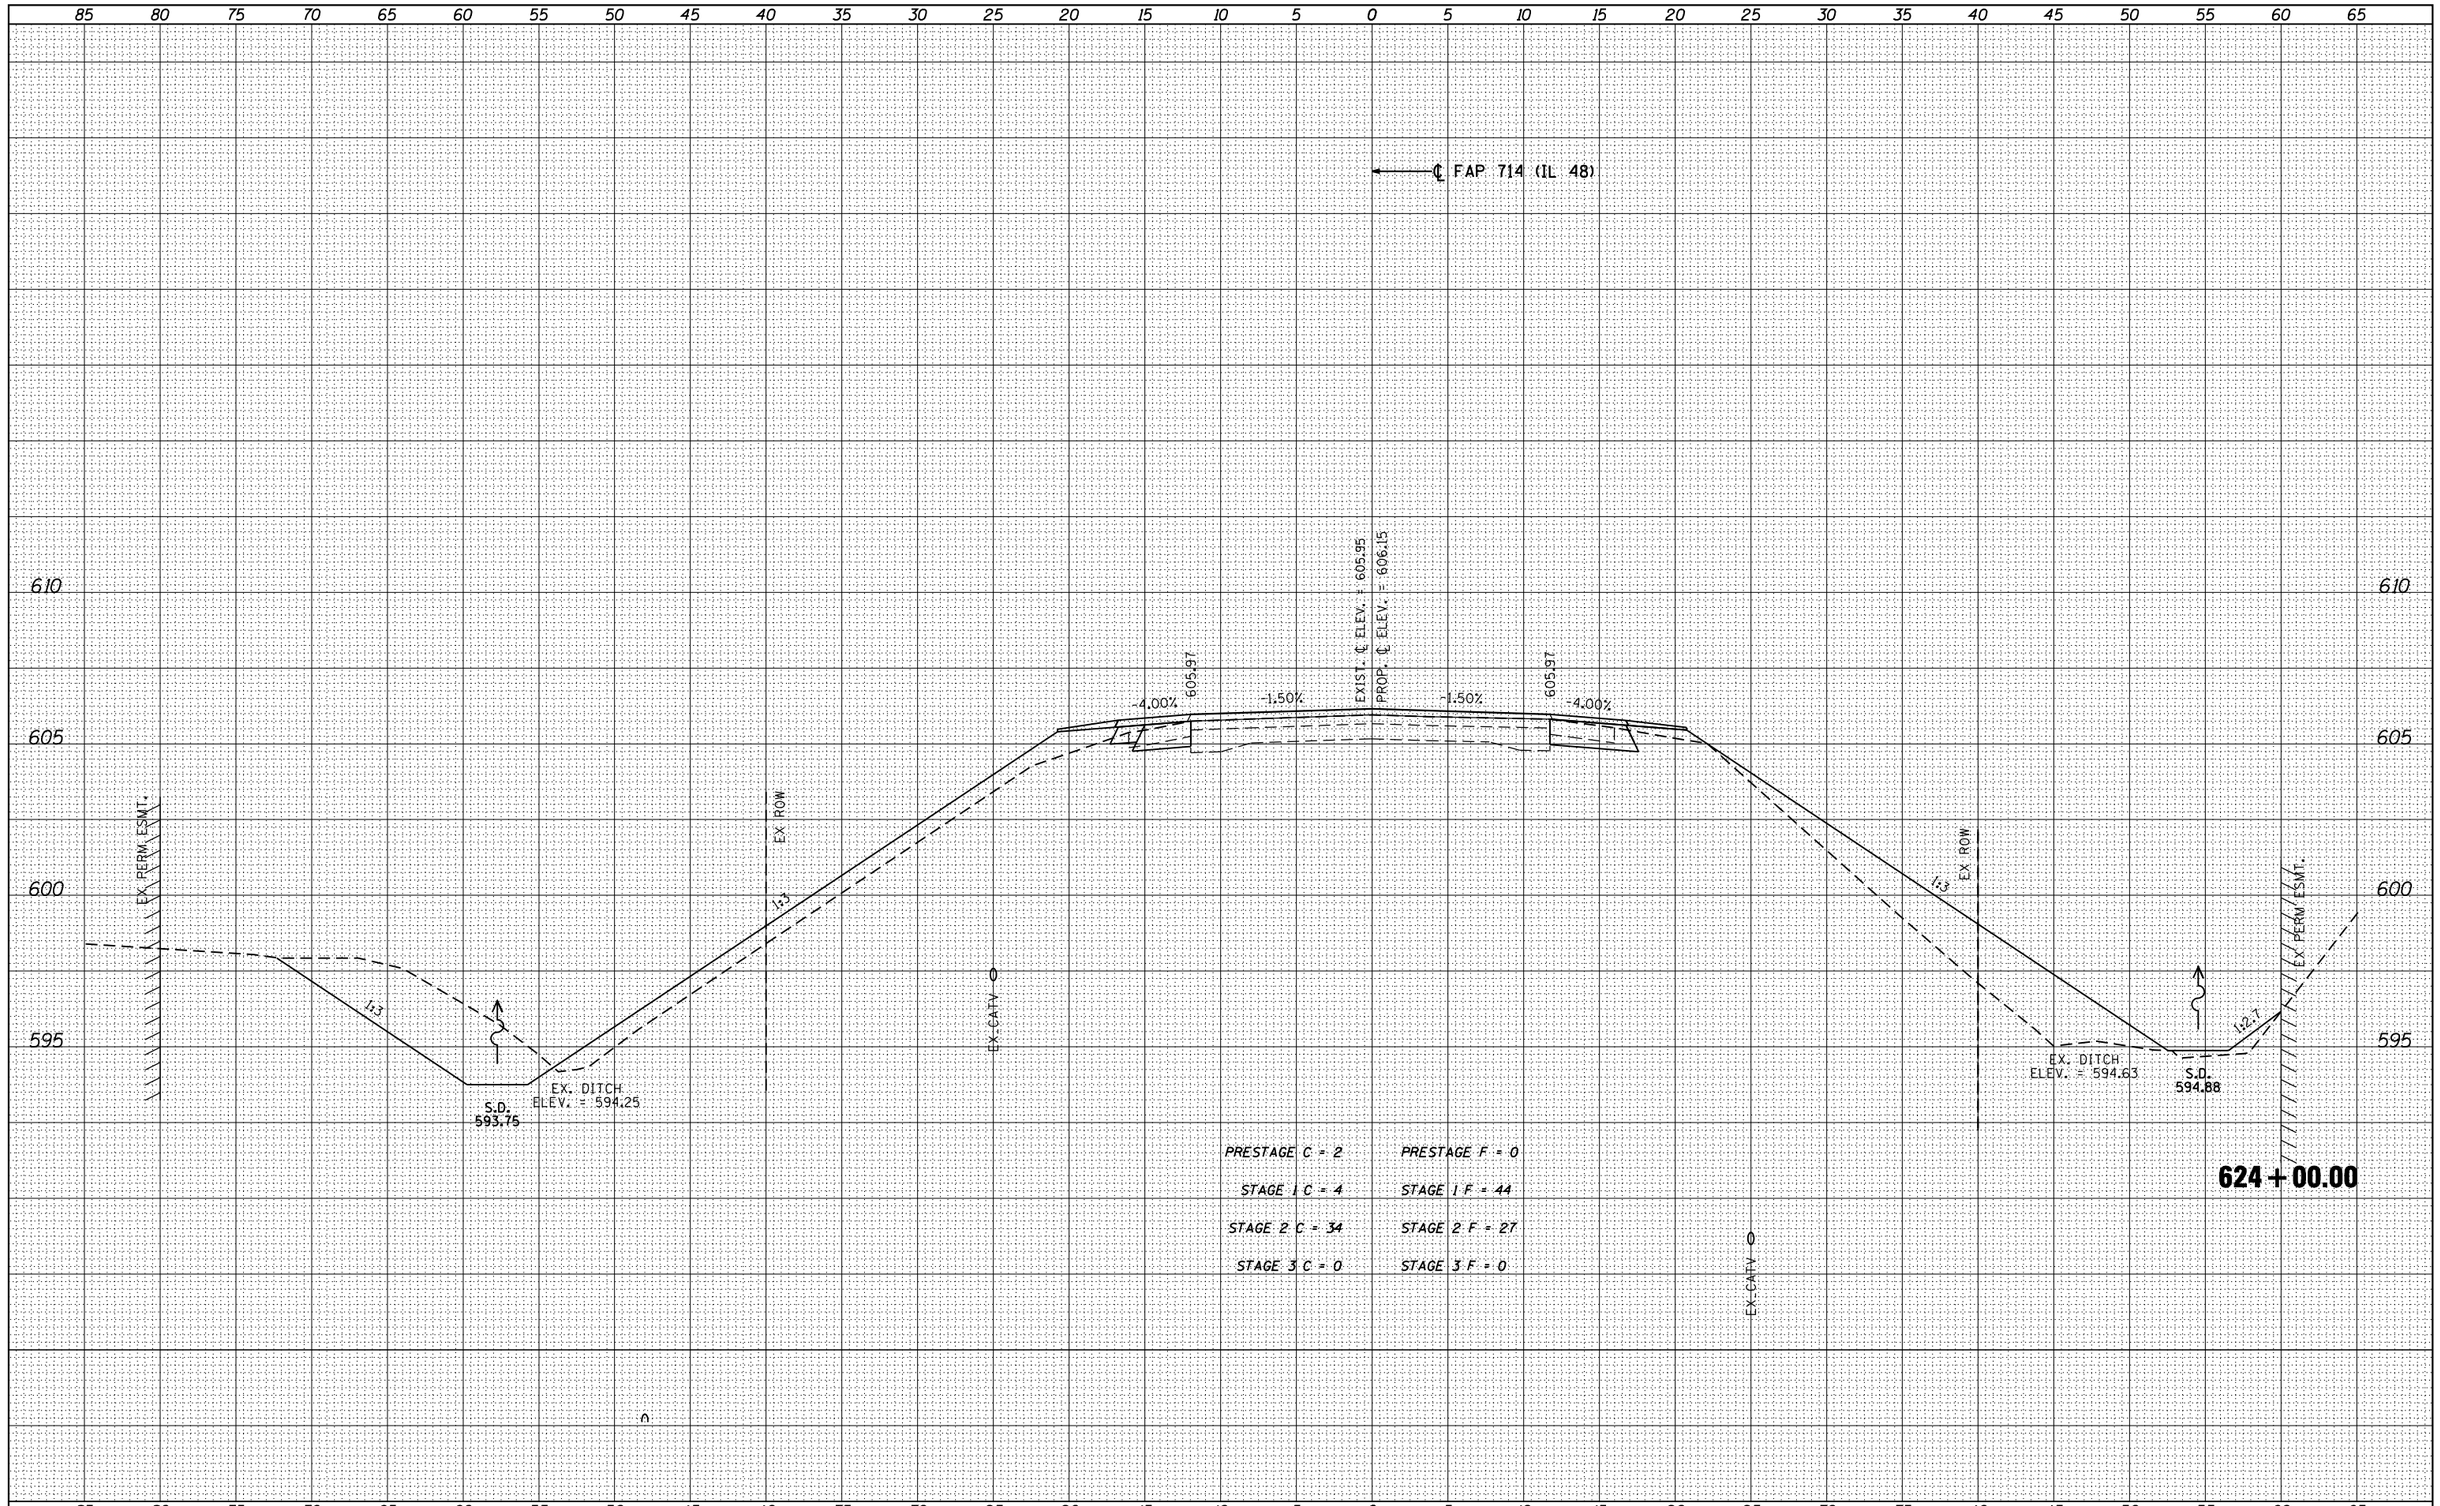

FINAL SURVEY

NOTE BOOK	SURVEYED	BY	DATE
NO.	PLOTTED		
	TEMPLATE		
	AREAS		
	AREAS CHECKED		

ORIGINAL SURVEY

NOTE BOOK	SURVEYED	BY	DATE
NO.	PLOTTED		
	TEMPLATE		
	AREAS		
	AREAS CHECKED		

design firm no. 184001036

whks engineers + planners + land surveyors

USER NAME = gjameson	DESIGNED -	REVISED	
FILE NAME = D672A61-SHT-XSC-IL48.dgn	CHECKED -	REVISED	
PLOT SCALE = 10.0000 ' / IN.	DRAWN -	REVISED	
PLOT DATE = 8/16/2013	CHECKED -	REVISED	

STATE OF ILLINOIS
DEPARTMENT OF TRANSPORTATION

CROSS SECTIONS
IL 48 OVER BEAR CREEK

SCALE: 1" = 5' | SHEET 7 OF 25 SHEETS | STA. 624+00.00 TO STA. 624+00.00

F.A.P. RTE.	SECTION	COUNTY	TOTAL SHEETS	SHEET NO.
•	(4)1, 136B-1	CHRISTIAN	97	79
• 75(IL 29) & 714(IL 48)		CONTRACT NO. 72A61		
	ILLINOIS FED. AID PROJECT			