FINAL SURVEY	BY	DATE
SURVEYED		
PLOTTED		
TEMPLATE		
NOTE BOOK		
AREAS		
NO.	AREAS CHECKED	

ORIGINAL SURVEY	BY	DATE
SURVEYED		
PLOTTED		
TEMPLATE		
NOTE BOOK		
AREAS		
NO.	AREAS CHECKED	

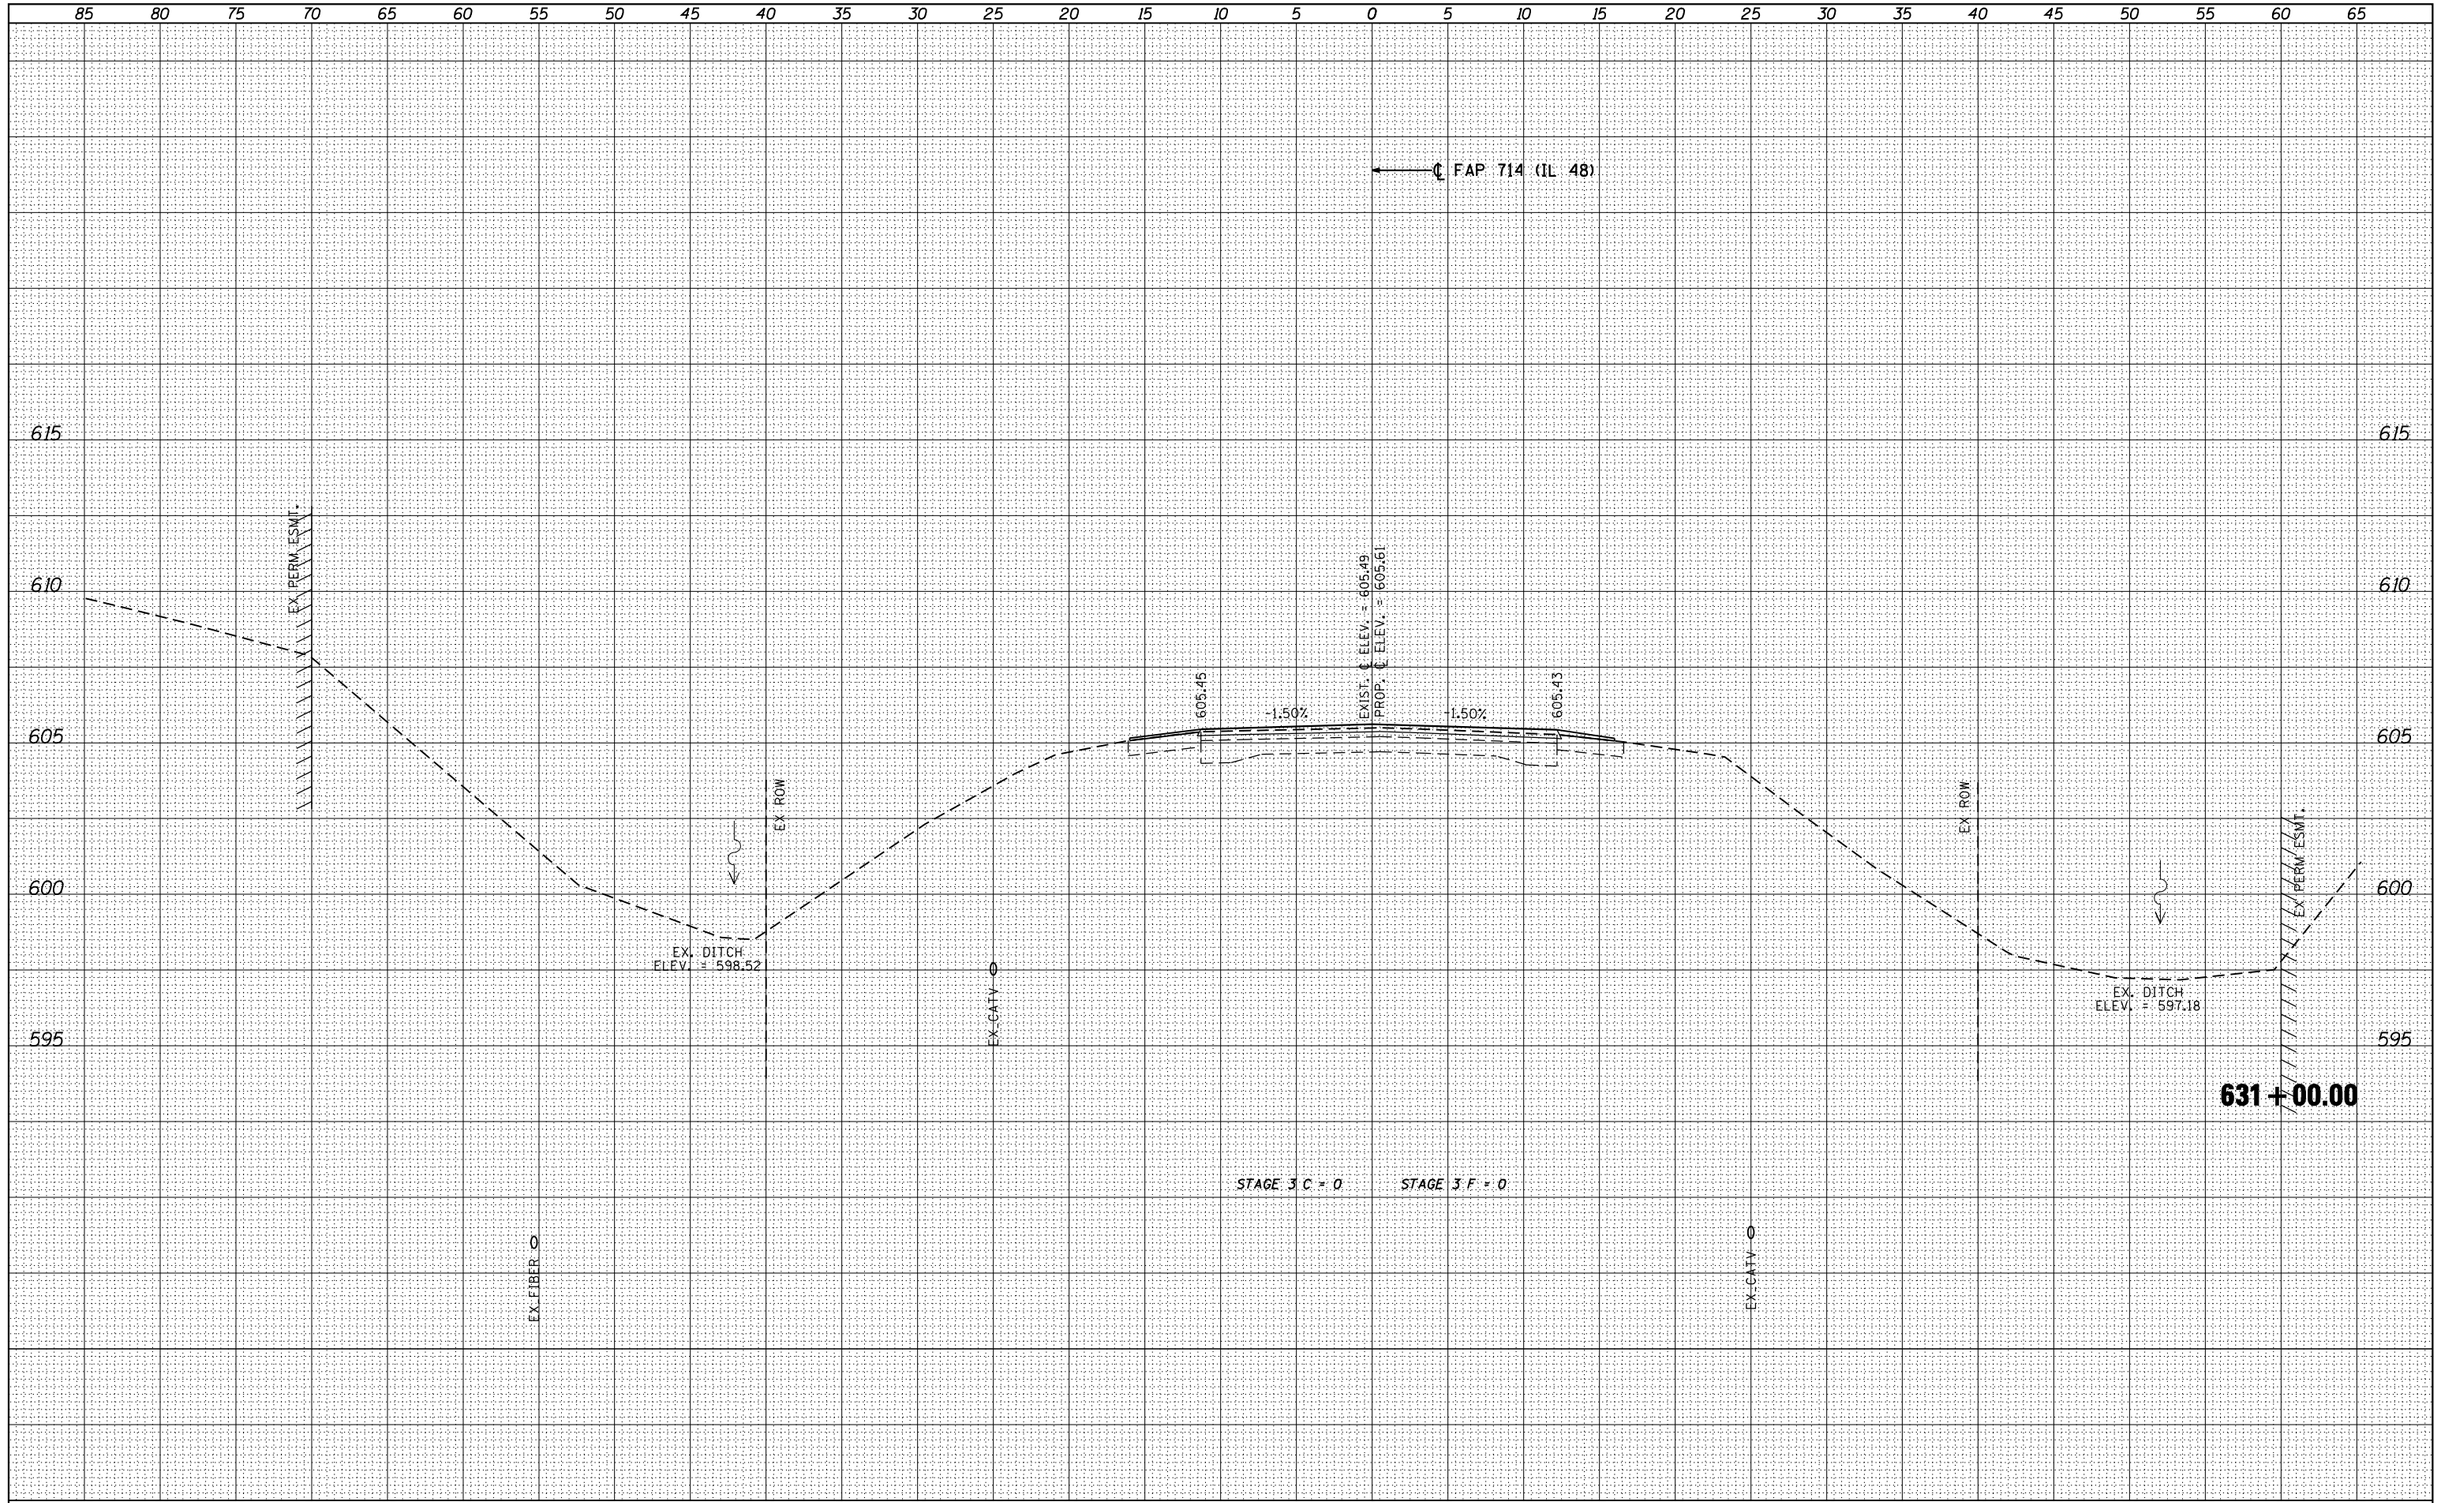

design firm no. 184001036	USER NAME = gjameson	DESIGNED -	REVISED
whks engineers + planners + land surveyors	FILE NAME = D672A61-SHT-XSC-IL48.dgn	CHECKED -	REVISED
	PLOT SCALE = 10.0000 ' / IN.	DRAWN -	REVISED
	PLOT DATE = 8/16/2013	CHECKED -	REVISED

STATE OF ILLINOIS
DEPARTMENT OF TRANSPORTATION

CROSS SECTIONS
IL 48 OVER BEAR CREEK

SCALE: 1" = 5' | SHEET 21 OF 25 SHEETS | STA. 631+00.00 | TO STA. 631+00.00

F.A.P. RTE.	SECTION	COUNTY	TOTAL SHEETS	SHEET NO.
•	(4)I. 136B-1	CHRISTIAN	97	93
• 75(IL 29) & 714(IL 48)		CONTRACT NO. 72A61		
	ILLINOIS FED. AID PROJECT			