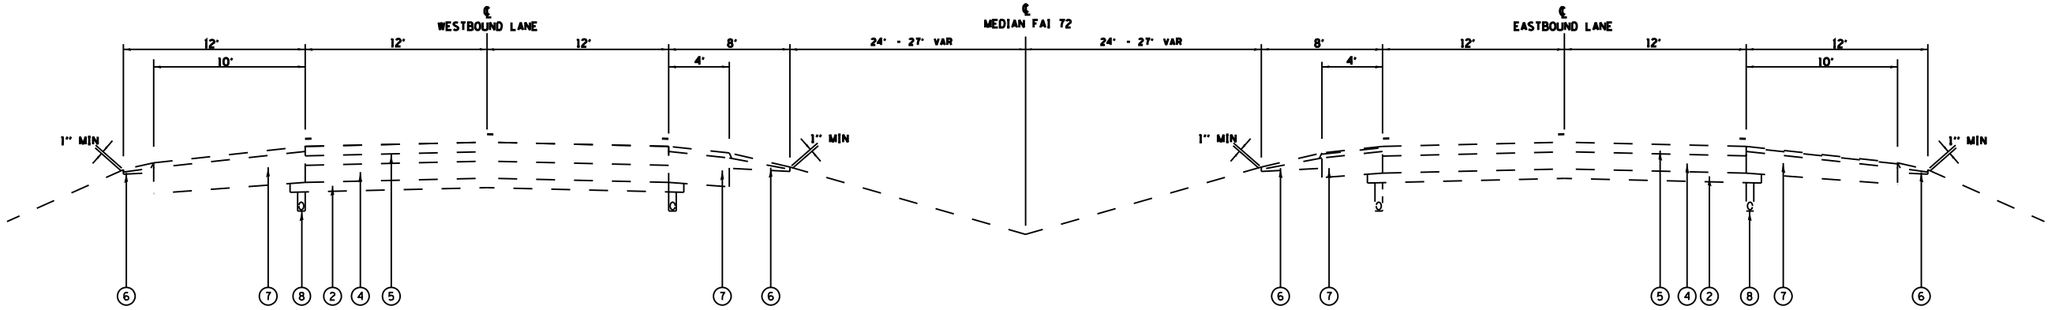

FAI - 72

WB LANES

EB LANES

LEGEND

1. EX STABILIZED SUB-BASE 4"
2. EX AGGREGATE SUB-BASE 4"
3. EX RCPCC PAVEMENT 8"
4. EX CRPCC PAVEMENT
5. EX HOT -MIX ASPHALT SURFACE COURSE (VARIABLE THICKNESS)
6. EX AGGREGAE SHOULDERS
7. EX HOT-MIX ASPHALT SHOULDERS
8. EX PIPE UNDERDRAIN

FILE NAME =	USER NAME = $USER$	DESIGNED -	REVISED -	STATE OF ILLINOIS DEPARTMENT OF TRANSPORTATION	TYPICALS	F.A.I. RTE.	SECTION	COUNTY	TOTAL SHEETS	SHEET NO.
$FILEL$		DRAWN -	REVISED -			72	06 PATCH MORGAN CO. 2014	MORGAN	6	6
	PLOT SCALE = $SCALE$	CHECKED -	REVISED -					CONTRACT NO. 72G32		
$MODELNAME$	PLOT DATE = $DATE$	DATE -	REVISED -		SCALE: ____ SHEET ___ OF ___ SHEETS STA. ____ TO STA. ____		ILLINOIS FED. AID PROJECT			