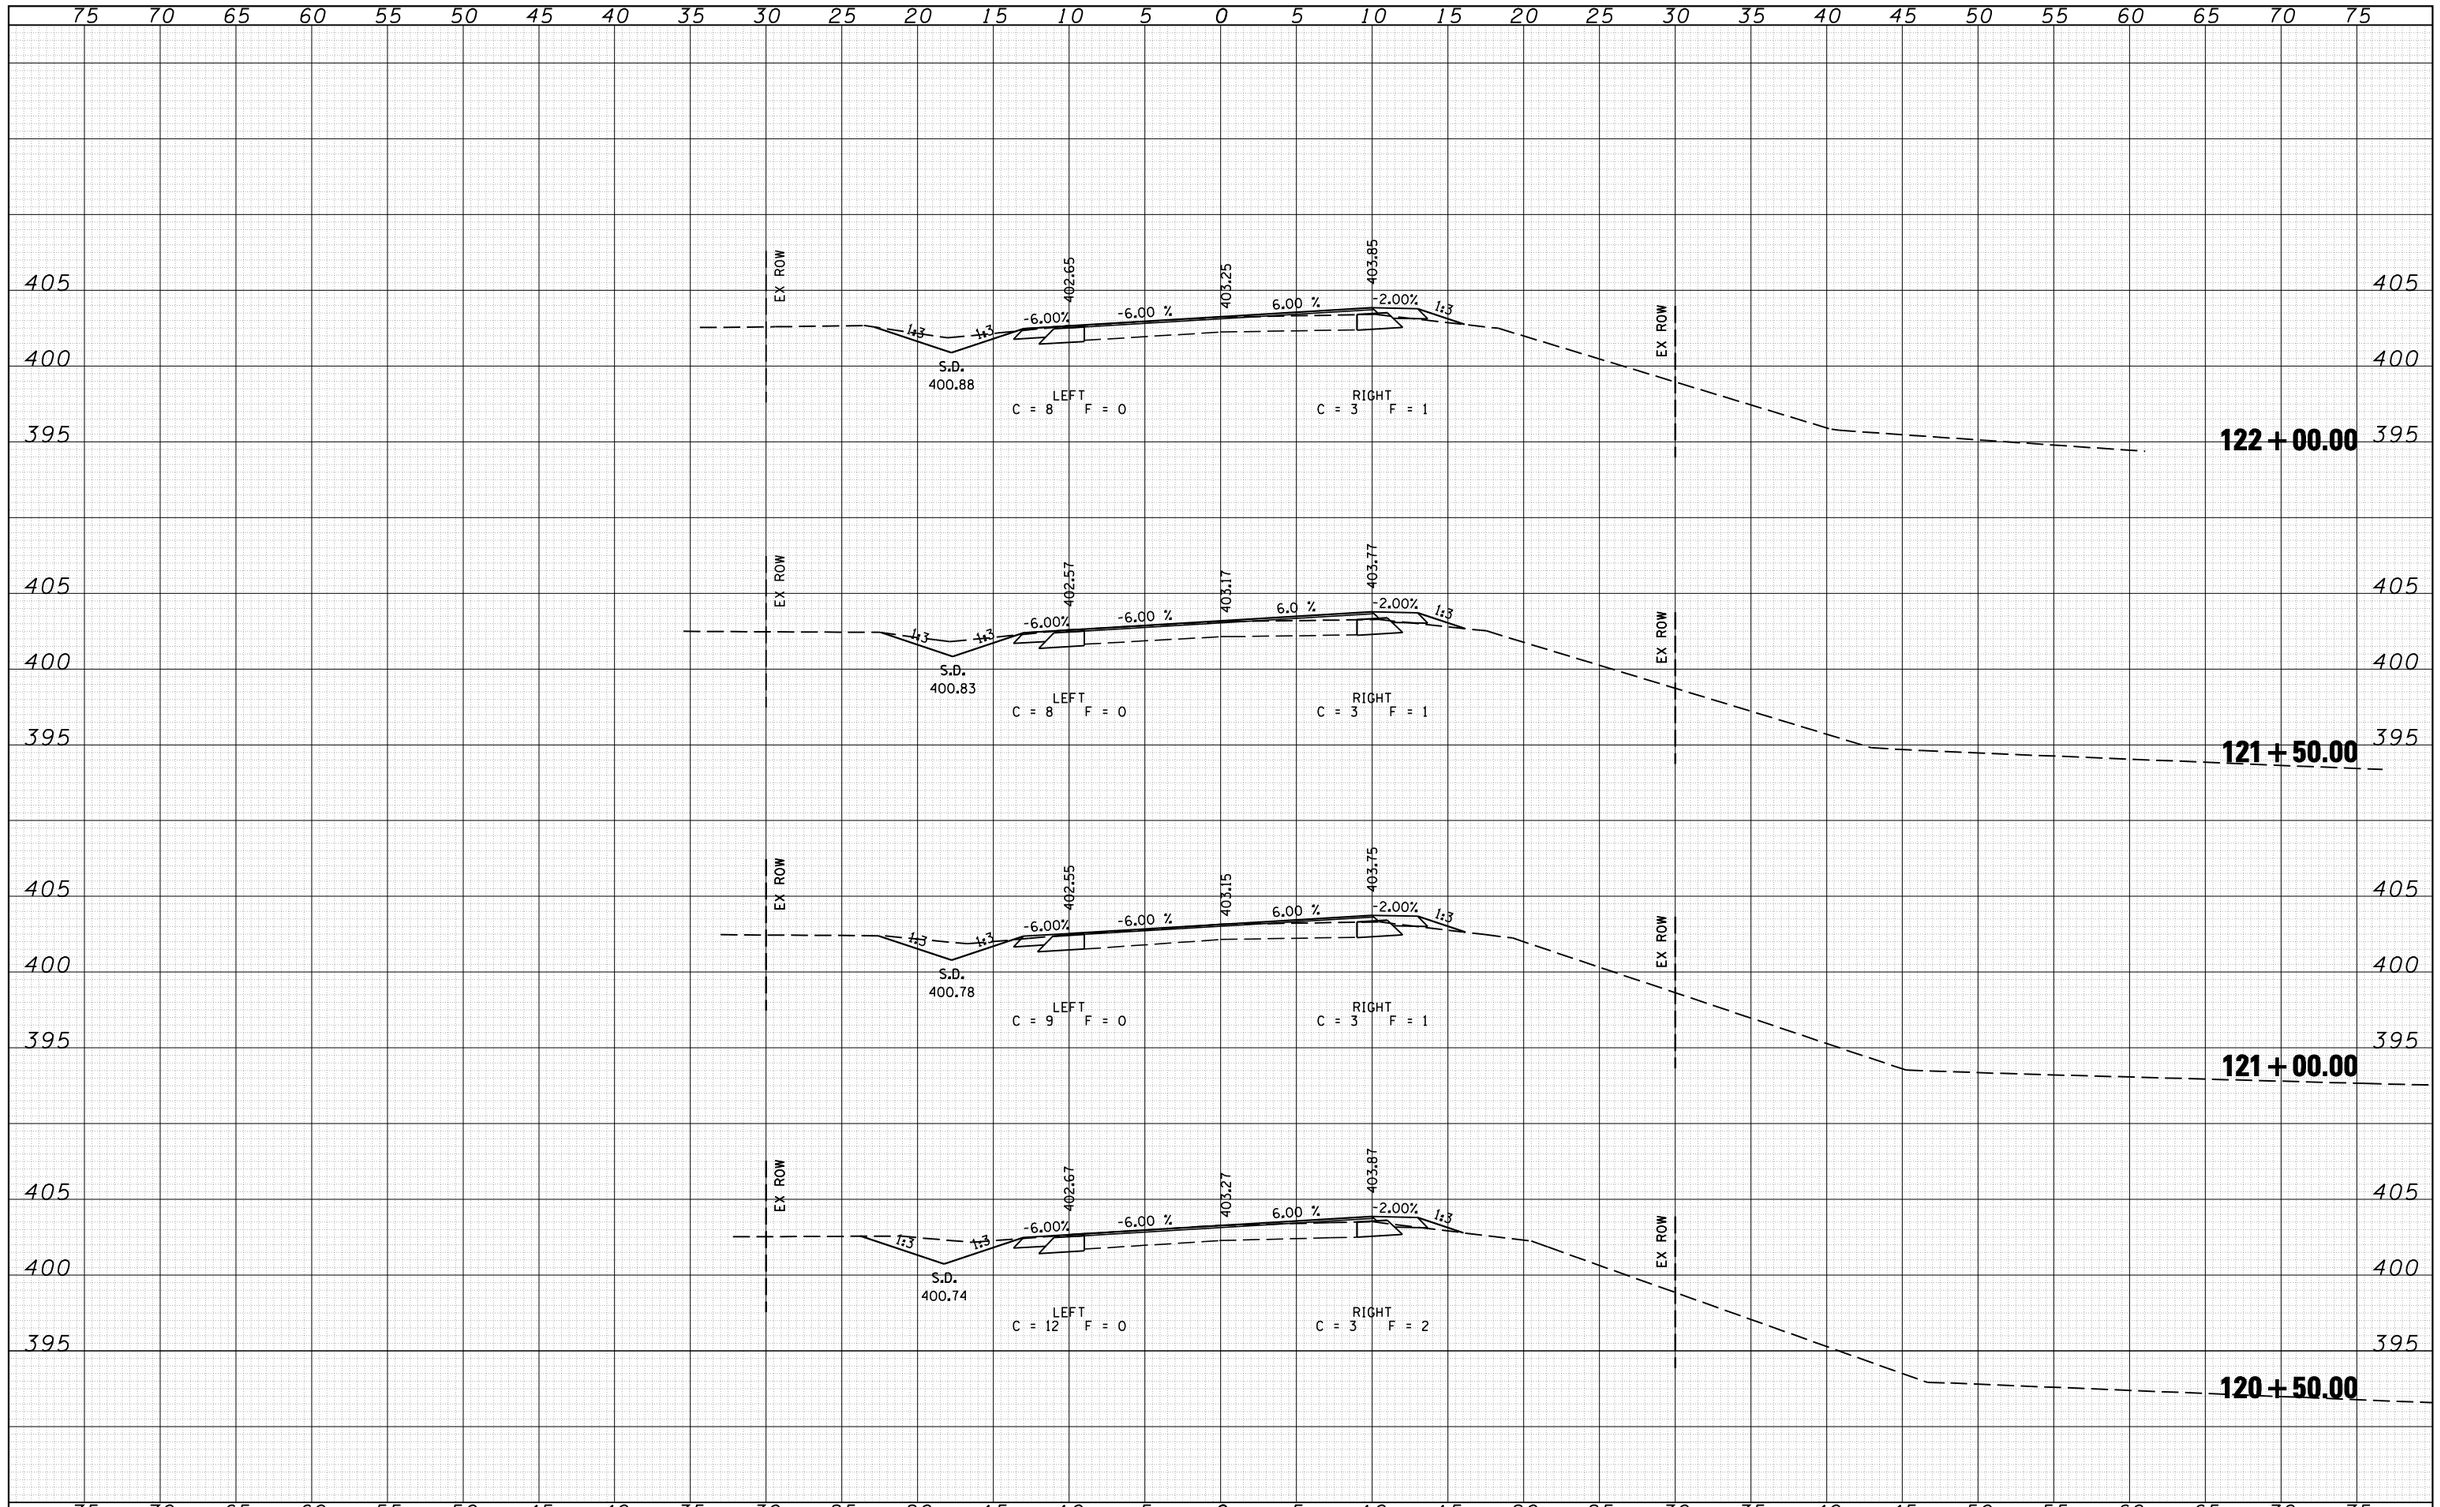

FINAL SURVEY
NOTE BOOK
NO.
SURVEYED
PLOTTED
TEMPLATE
AREAS
AREAS CHECKED
BY
DATE

ORIGINAL SURVEY
NOTE BOOK
NO.
SURVEYED
PLOTTED
TEMPLATE
AREAS
AREAS CHECKED
BY
DATE

CEC Cummins Engineering Corporation
Civil and Structural Engineering

JOB = 2223.5	DESIGNED - NAK	REVISED -
FILE NAME = D774217-sht-xsOLDUSI.dgn	DRAWN - TJD	REVISED -
PLOT SCALE = 10.0000 ' / IN.	CHECKED - NAK	REVISED -
PLOT DATE = 7/24/2013	DATE - 4/8/2011	REVISED -

STATE OF ILLINOIS
DEPARTMENT OF TRANSPORTATION

CROSS SECTIONS – OLD IL 1

SCALE: | SHEET NO. OF SHEETS

SBI RTE.	SECTION	COUNTY	TOTAL SHEETS	SHEET NO.
1B	(12A)B-1	WABASH	52	50
		CONTRACT NO. 74217		