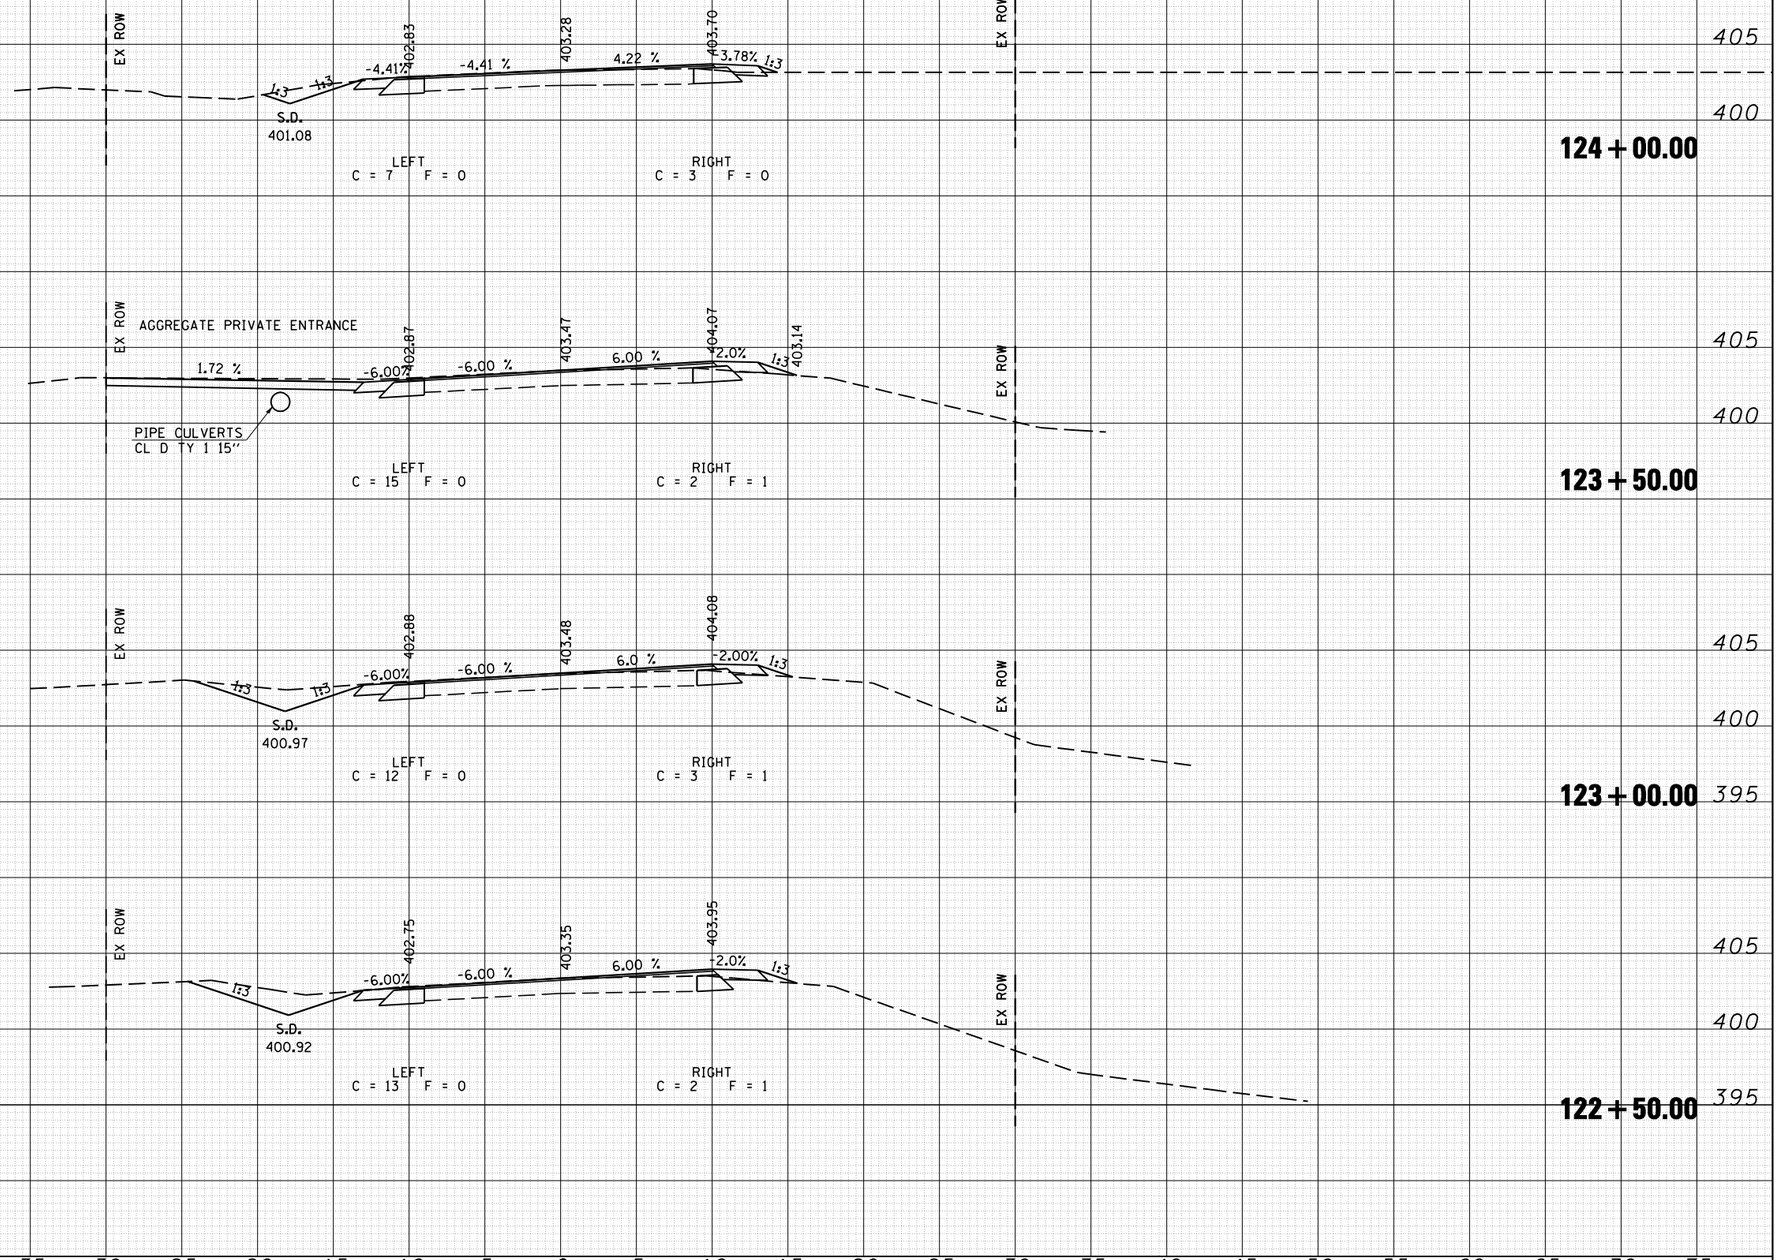

FINAL SURVEY — NOTE BOOK — NO. — SURVEYED — PLOTTED — TEMPLATE — AREAS — AREAS CHECKED — BY — DATE

ORIGINAL SURVEY — NOTE BOOK — NO. — SURVEYED — PLOTTED — TEMPLATE — AREAS — AREAS CHECKED — BY — DATE

CEC Cummins Engineering Corporation
Civil and Structural Engineering

JOB = 2223.5	DESIGNED - NAK	REVISED -
FILE NAME = D774217-sht-xsOLDUSI.dgn	DRAWN - TJD	REVISED -
PLOT SCALE = 10.0000 ' / IN.	CHECKED - NAK	REVISED -
PLOT DATE = 7/24/2013	DATE - 4/8/2011	REVISED -

STATE OF ILLINOIS
DEPARTMENT OF TRANSPORTATION

CROSS SECTIONS – OLD IL 1

SCALE: | SHEET NO. OF SHEETS

SBI RTE.	SECTION	COUNTY	TOTAL SHEETS	SHEET NO.
1B	(12A)B-1	WABASH	52	51
		CONTRACT NO. 74217		