NOTES:
Bars indicated thus 20-#5 etc. indicates 20 lines of bars with 3 lengths per line
Min bar lap = 24 dia.
For sections A-A and B-B see sh. # 3
For drain holes details of curb joints see sh. # 9
All drains shall be located clear of all cross frames

STATE OF ILLINOIS
[redacted]

ROUTE NO.	SECTION	COUNTY	TOTAL SHEETS	SHEET NO.
F.A.I. 72	58-66 HVB	MACON	44	12
FED. ROAD DIST. NO. 7	ILLINOIS	FED. AID PROJECT		

SHEET NO. 7
SHEETS 25

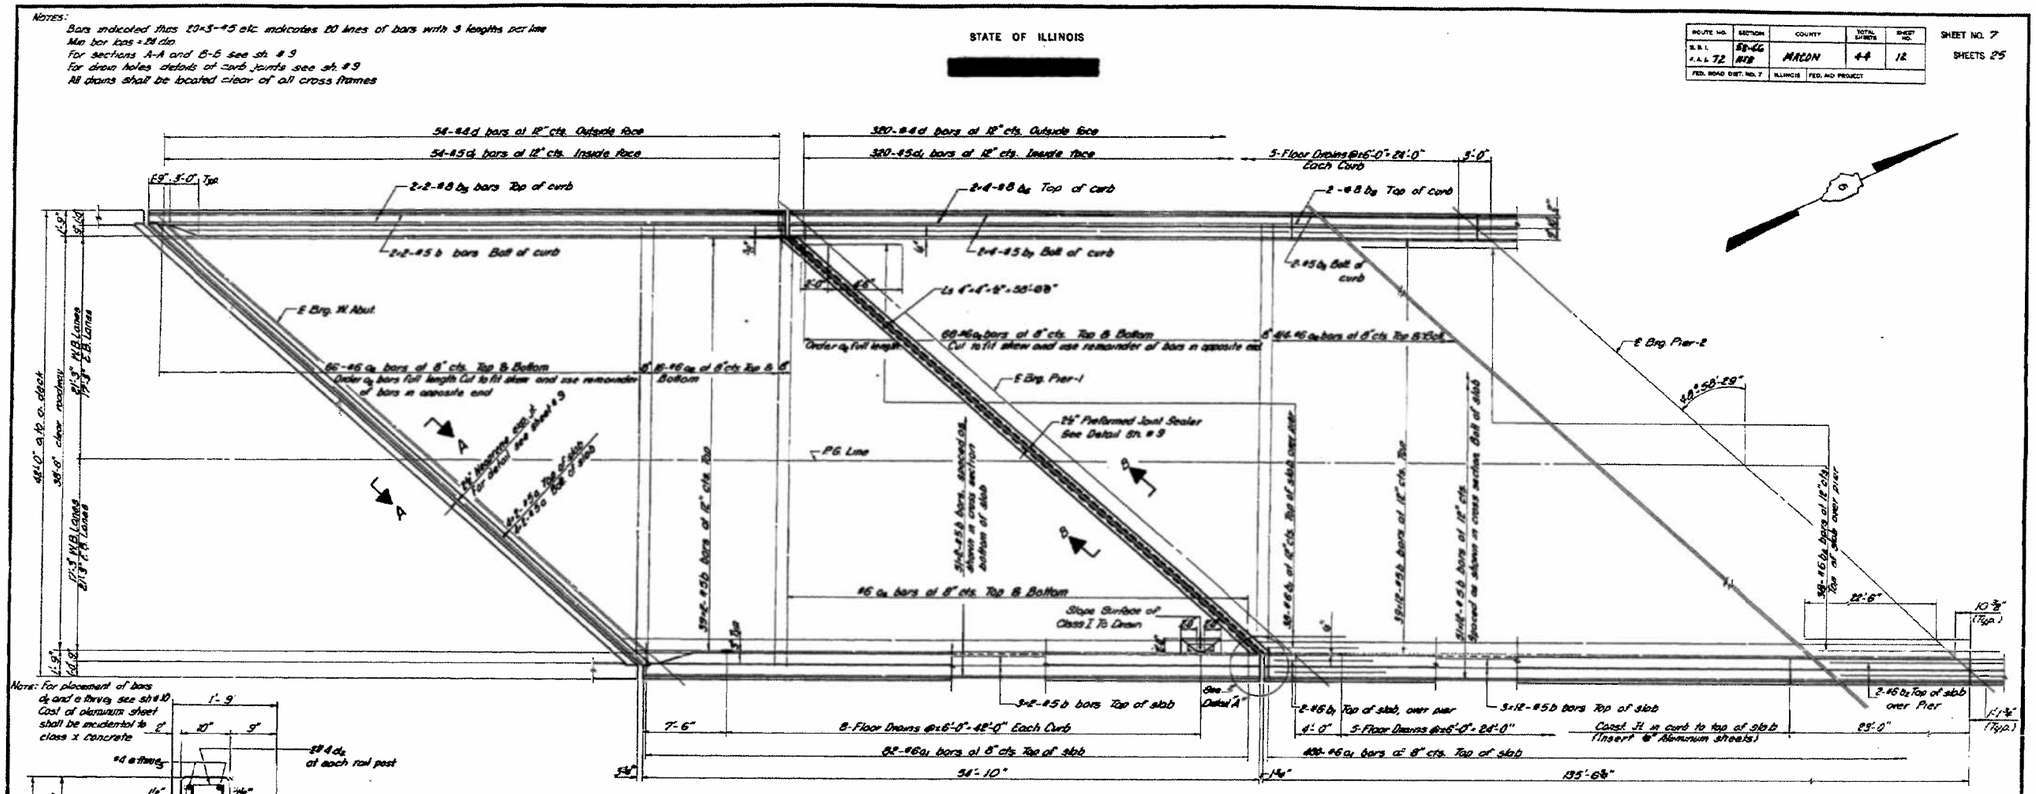

DESIGNED	S.T.
CHECKED	K.S.Y.
DRAWN	M.M.P. 12-19-72
CHECKED	K.S.Y.

SLAB DETAILS
F.A.I.-72 SEC. 58-66-HVB
MACON COUNTY
STA. 798+54.75 (F.A.I.-72)

BENNING 44-811 —

• D7 BRIDGE PAINTING 2014-1

FILE NAME =	USER NAME = steffenmk	DESIGNED -	REVISED -
c:\pw_work\pwidot\steffenmk\d0344622\D774622-sht-plan.dgn		DRAWN -	REVISED -
	PLOT SCALE = 100.0000 ' / in.	CHECKED -	REVISED -
Default	PLOT DATE = 8/7/2013	DATE -	REVISED -

STATE OF ILLINOIS
DEPARTMENT OF TRANSPORTATION

EXISTING STRUCTURE PLANS
S.N. 058-0095 & 058-0096

SCALE: N/A | SHEET 2 OF 7 SHEETS | STA. | TO STA.

F.A.I. RTE.	SECTION	COUNTY	TOTAL SHEETS	SHEET NO.
72	•	MACON	10	5
		CONTRACT NO. 74622		
		ILLINOIS FED. AID PROJECT		