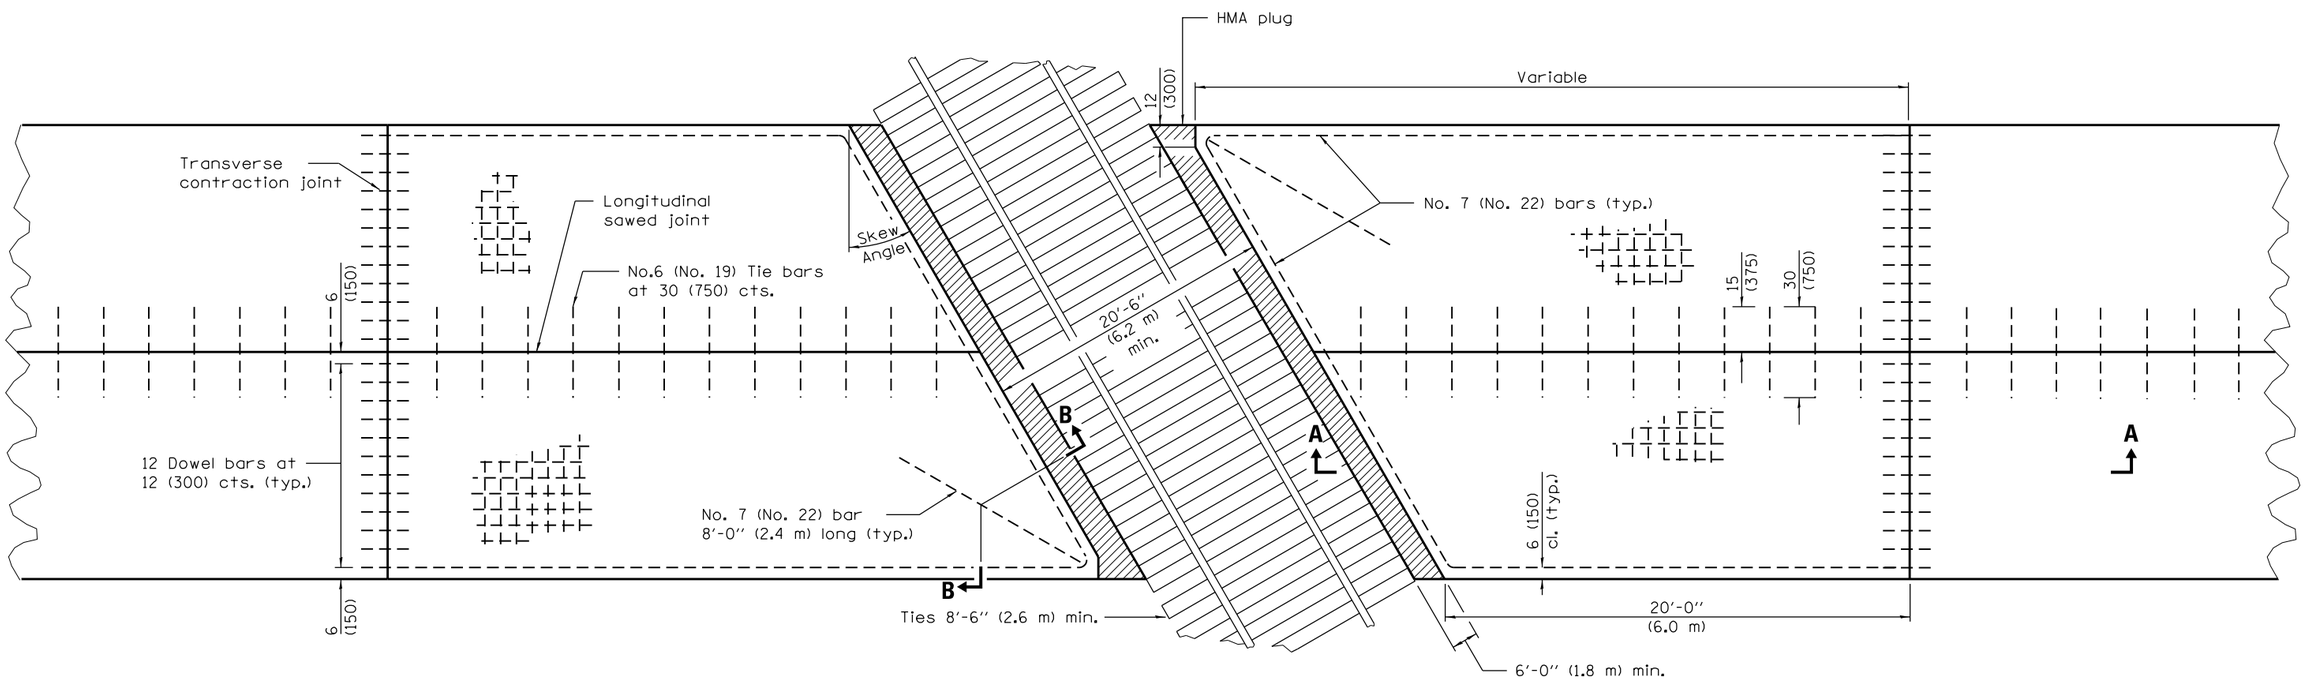

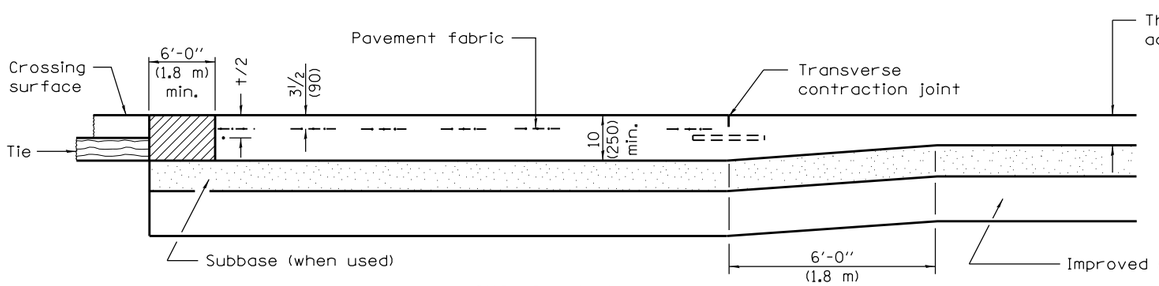

SECTION A–A
(FOR PCC PAVEMENT)

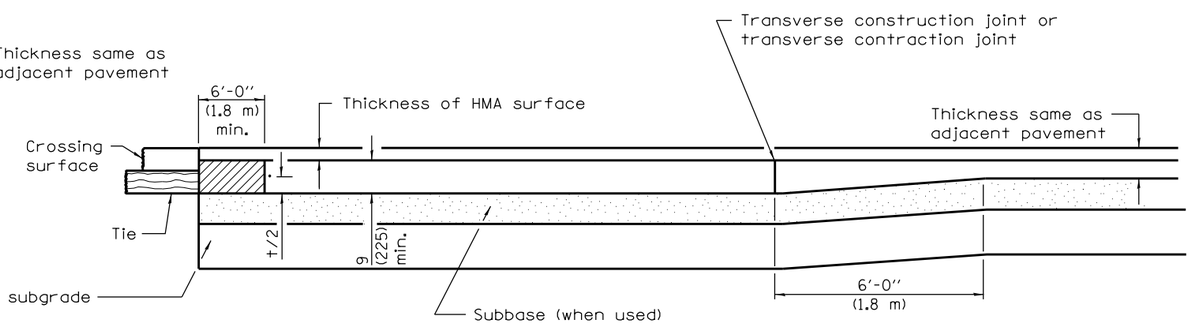

SECTION A–A
(FOR PCC BASE COURSE WITH HMA SURFACE)

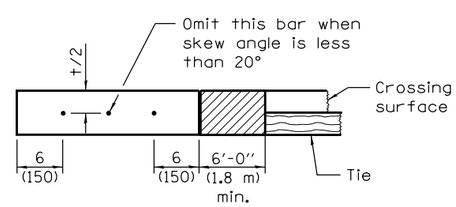

SECTION B–B

GENERAL NOTES

See Standard 420001 for joint details not shown.

All dimensions are in inches (millimeters) unless otherwise shown.

MODIFIED STATE STANDARD 420501-04

FILE NAME = c:\pw_work\pwidot\leysa\d0108315\bd56.dgn	USER NAME = leysa	DESIGNED - O. PATEL	REVISED - AT 10-28-13	STATE OF ILLINOIS DEPARTMENT OF TRANSPORTATION	PCC PAVEMENT AND PCC BASE COURSE ADJACENT TO RAILROAD GRADE CROSSING	F.A. RTE.	SECTION	COUNTY	TOTAL SHEETS	SHEET NO.
		DRAWN -	REVISED -							
	PLOT SCALE = 100.0000 ' / in.	CHECKED -	REVISED -			BD 56		CONTRACT NO.		
	PLOT DATE = 7/30/2014	DATE - 10-08-2013	REVISED -		SCALE: NONE / SHEET NO. 1 OF 1 SHEETS / STA. / TO STA.	FED. ROAD DIST. NO. 1	ILLINOIS	FED. AID PROJECT		