NOTES

1. SEE CROSS SECTIONS FOR REVERSE CURB & GUTTER LOCATIONS.
2. SEE SHEETS 43 & 44 FOR MILLING AND LEVELING BINDER DEPTHS AND LOCATIONS.
3. SEE SHEET 55 FOR SOIL BORINGS AND PAVEMENT CORES.

LEGEND

- PROP. TEMP. EASEMENT
- PROP. ROW
- DETECTABLE WARNING
- SOIL BORING LOCATION (SB-X)
- CLASS D PATCH OF TYPE SPECIFIED, 13"
- FULL DEPTH PVMT PCC BASE CSE PAID AS PCC BASE CSE 9 3/4" (IL31); 8" (IL72)
- FULL DEPTH PVMT PCC BASE CSE PAID AS PCC BASE CSE WIDENING 9 3/4" (IL31); 8" (IL72)
- CONCRETE MEDIAN SURFACE, 4" AGGREGATE BASE COURSE, TYPE B, 4"

FULL-DEPTH PVMT:
POLY HMA SURFACE CSE, MIX F, N90 1 3/4"
POLY HMA BINDER CSE, IL-19, N90 2 1/4"
PCC BASE CSE, 9 3/4" (IL 31); 8" (IL 72)
SUBBASE GRANULAR MATERIAL, TY B, 4"

PRIVATE HMA DRIVEWAY (TYP):	COMMERCIAL HMA DRIVEWAY (TYP):
HMA SURFACE CSE, MIX D, N50 2"	HMA SURFACE CSE, MIX D, N50 2"
HMA BASE CSE, 6"	HMA BASE CSE, 8"

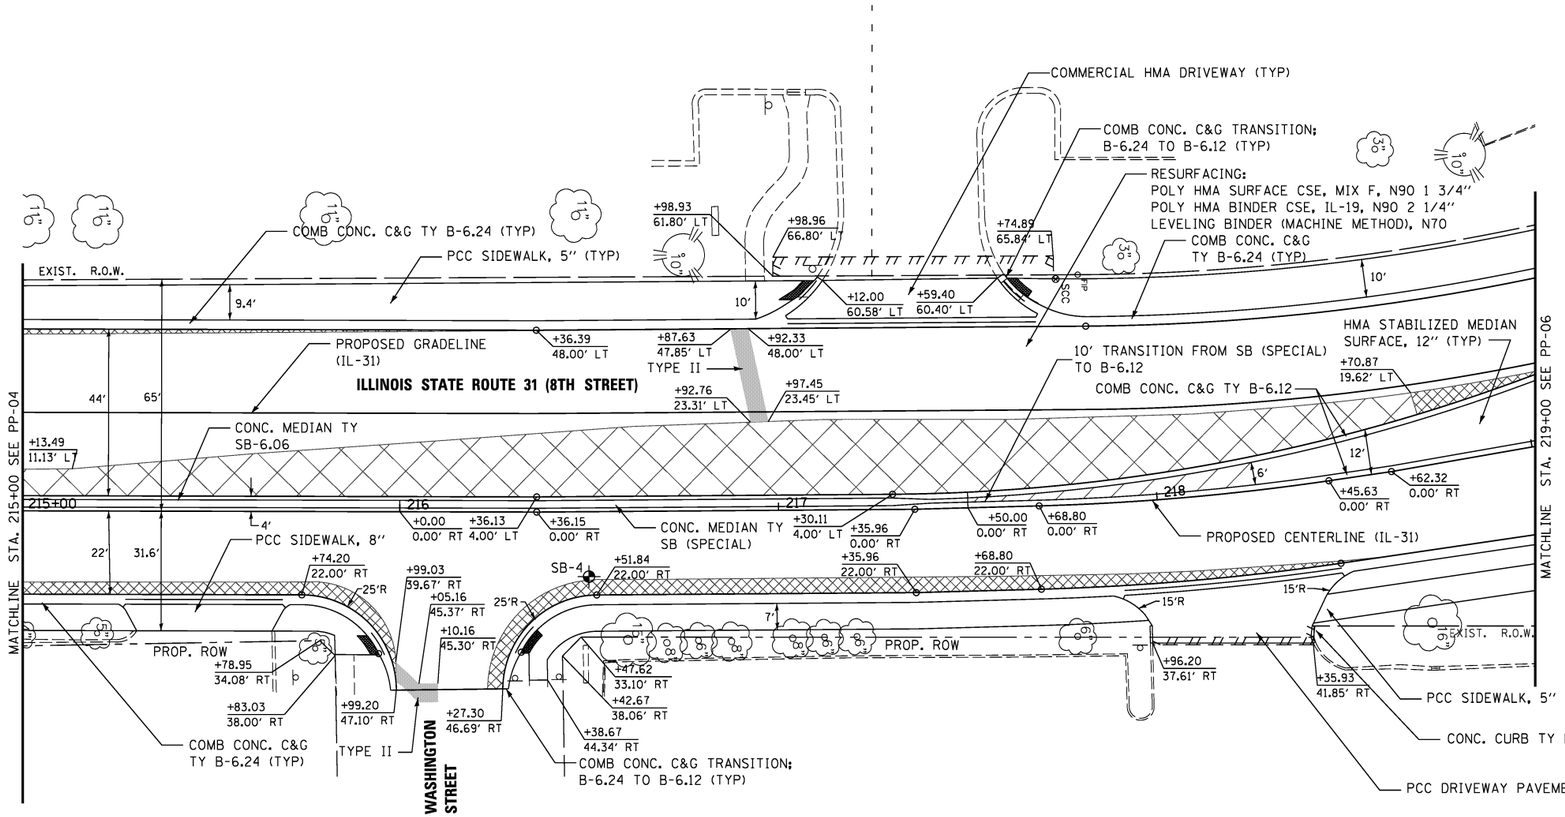

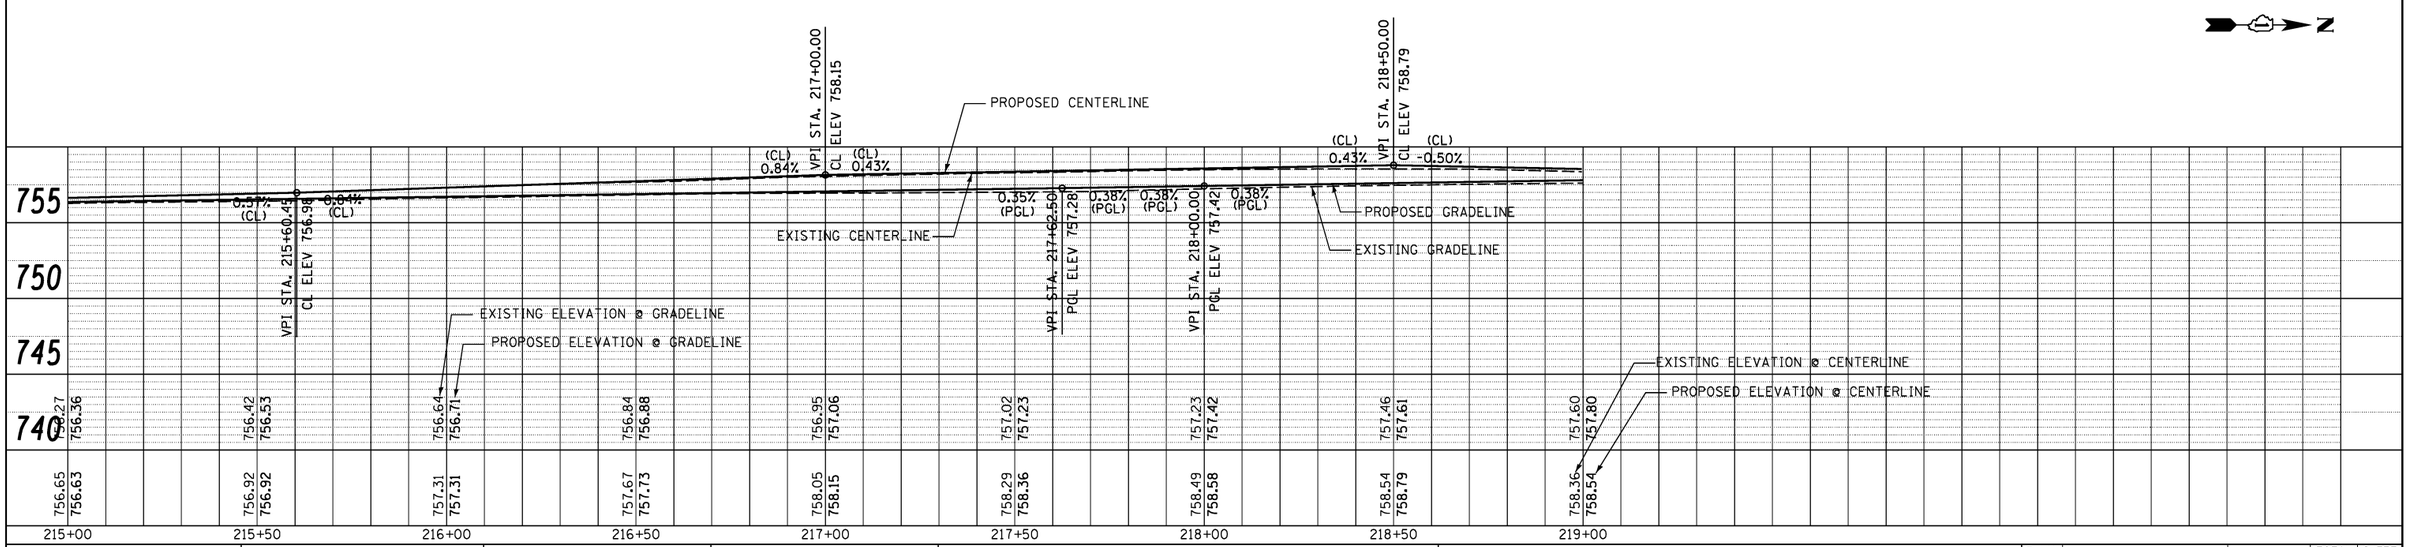

V3 Companies 7325 Janes Avenue Woodridge, IL 60517 630.724.9200 phone 630.724.9202 fax www.v3co.com	USER NAME = $USER$	DESIGNED ESI	REVISED -
		CHECKED GJS	REVISED -
	PLOT SCALE = $SCALE$	DRAWN ESI	REVISED -
Visio, Veritas, Virtus... "The Vision to Transform with Excellence"	PLOT DATE = $DATE$	CHECKED 07/03/12	REVISED -

STATE OF ILLINOIS
DEPARTMENT OF TRANSPORTATION

PROPOSED ROADWAY PLAN AND PROFILE
ILLINOIS 31

SCALE: 1" = 20' | SHEET NO. 5 OF 6 SHEETS | STA. 215+00 TO STA. 219+00

F.A.U. RTE.	SECTION	COUNTY	TOTAL SHEETS	SHEET NO.
3887	S-N	KANE	153	53
		CONTRACT NO. 60A95		

FED. ROAD DIST. NO. 1 | ILLINOIS | FED. AID PROJECT

PLAN: SURVEYED / PLOTTED / ALIGNMENT CHECKED / RT. OF WAY CHECKED / CADD FILE NAME / NOTE BOOK / NO. / BY / DATE

PROFILE: SURVEYED / PLOTTED / GRADES CHECKED / B.M. NOTED / STRUCTURE NOTAT'NS CHKD / NOTE BOOK / NO. / BY / DATE