LEGEND

- PROP. TEMP. EASEMENT
- PROP. ROW
- DETECTABLE WARNING
- SOIL BORING LOCATION (SB-X)
- CLASS D PATCH OF TYPE SPECIFIED, 13"
- FULL DEPTH PVMT PCC BASE CSE PAID AS PCC BASE CSE 9 3/4" (IL31); 8" (IL72)
- FULL DEPTH PVMT BASE CSE PAID AS PCC BASE CSE WIDENING 9 3/4" (IL31); 8" (IL72)
- CONCRETE MEDIAN SURFACE, 4" AGGREGATE BASE COURSE, TYPE B, 4"

FULL-DEPTH PVMT:
POLY HMA SURFACE CSE, MIX F, N90 1 3/4"
POLY HMA BINDER CSE, IL-19, N90 2 1/4"
PCC BASE CSE, 9 3/4" (IL 31); 8" (IL 72)
SUBBASE GRANULAR MATERIAL, TY B, 4"

PRIVATE HMA DRIVEWAY (TYP):	COMMERCIAL HMA DRIVEWAY (TYP):
HMA SURFACE CSE, MIX D, N50 2"	HMA SURFACE CSE, MIX D, N50 2"
HMA BASE CSE, 6"	HMA BASE CSE, 8"

NOTES

1. SEE CROSS SECTIONS FOR REVERSE CURB & GUTTER LOCATIONS.
2. SEE SHEETS 43 & 44 FOR MILLING AND LEVELING BINDER DEPTHS AND LOCATIONS.
3. SEE SHEET 55 FOR SOIL BORINGS AND PAVEMENT CORES.

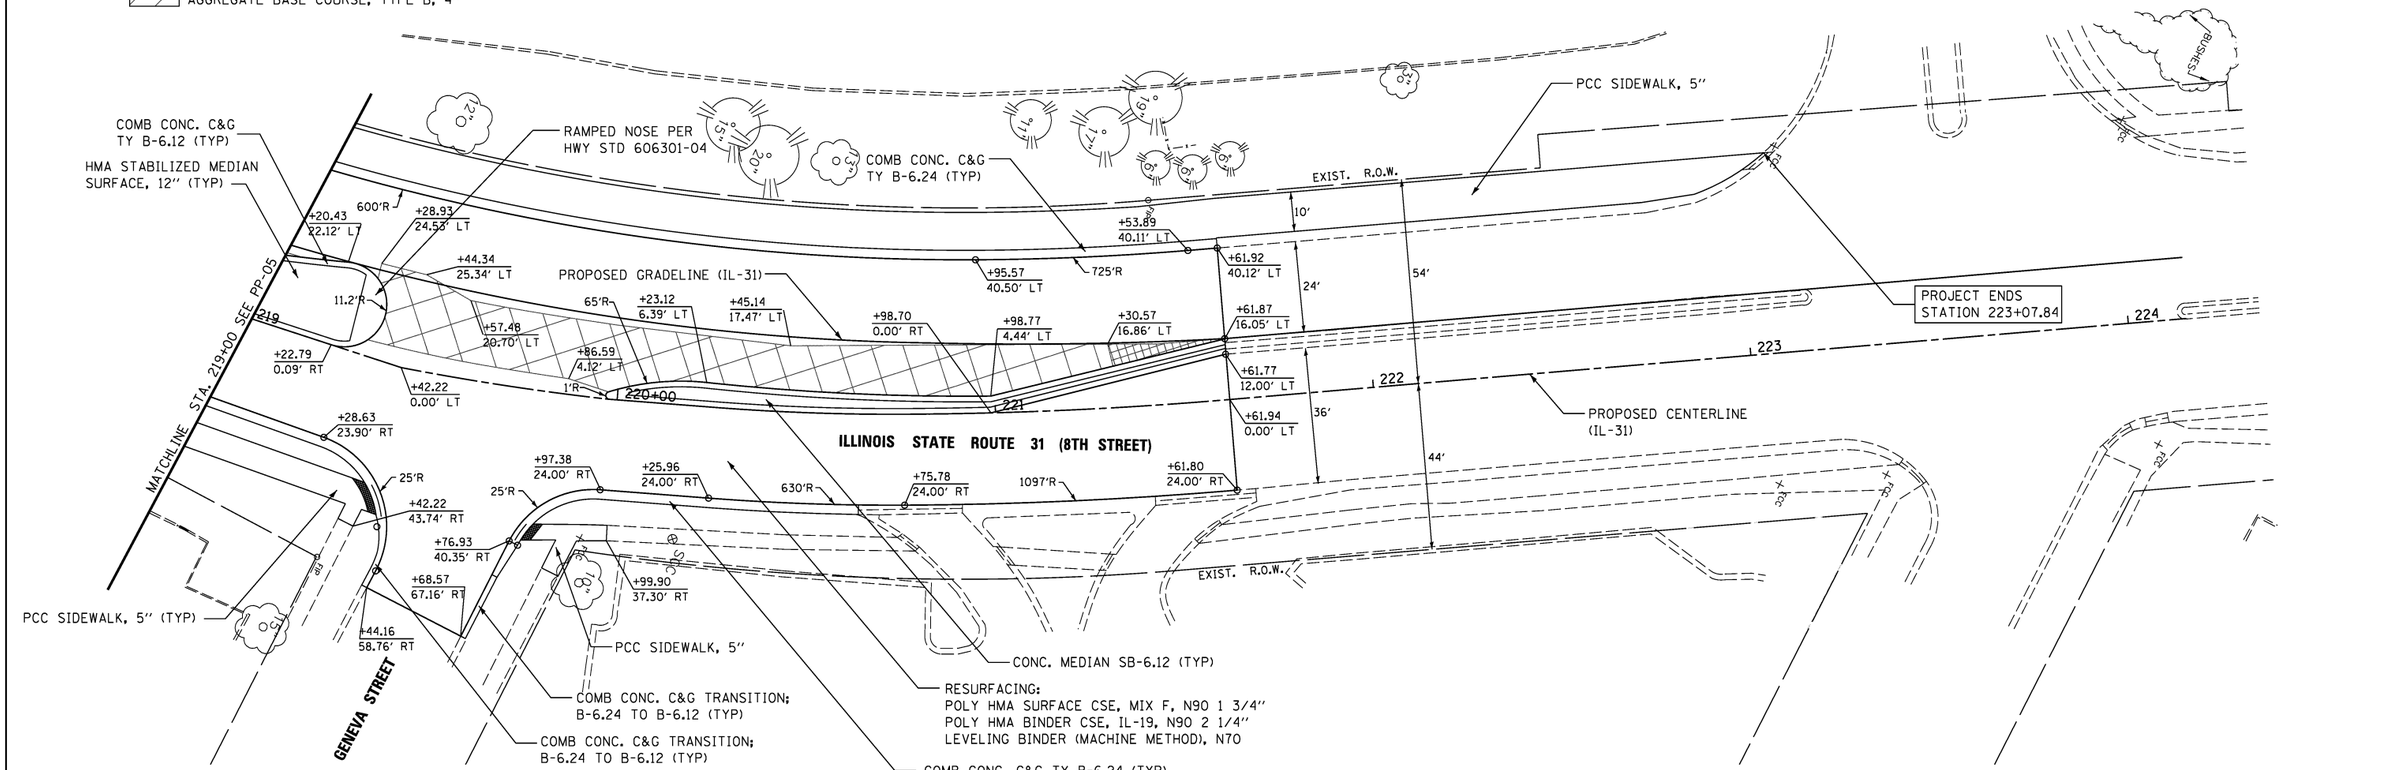

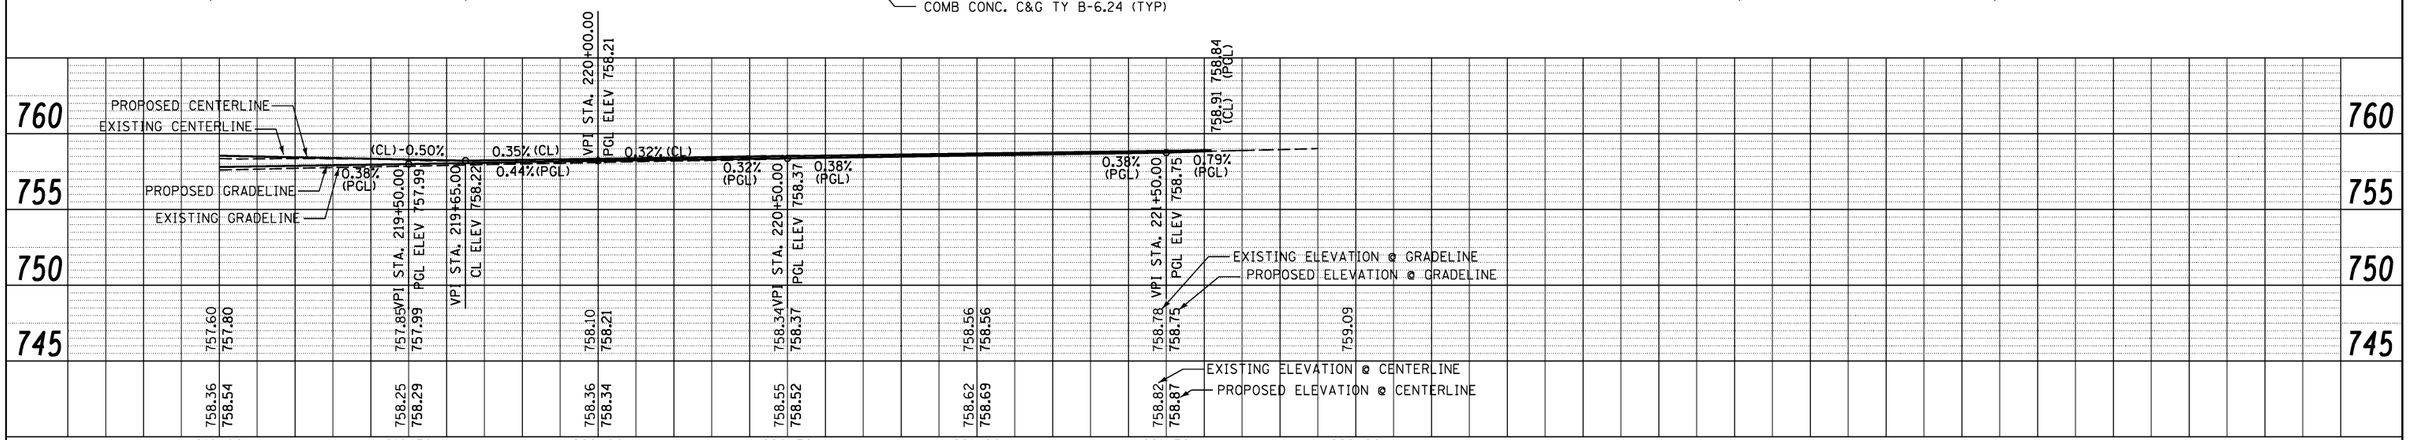

PLAN — SURVEYED / PLOTTED / ALIGNMENT CHECKED / RT. OF WAY CHECKED / CADD FILE NAME / NOTE BOOK NO. / BY / DATE

PROFILE — SURVEYED / PLOTTED / GRADES CHECKED / BLDG. NOTED / STRUCTURE NOTATNS CHKD / NOTE BOOK NO. / BY / DATE

V3 Companies
7325 Janes Avenue
Woodridge, IL 60517
630.724.9200 phone
630.724.9202 fax
www.v3co.com
Visio, Veritas, Vittas... "the Vision to Transform with Excellence"

USER NAME = $USER$	DESIGNED ESI	REVISED -	
	CHECKED GJS	REVISED -	
PLOT SCALE = $SCALE$	DRAWN ESI	REVISED -	
PLOT DATE = $DATE$	CHECKED 07/03/12	REVISED -	

STATE OF ILLINOIS
DEPARTMENT OF TRANSPORTATION

PROPOSED ROADWAY PLAN AND PROFILE
ILLINOIS 31

SCALE: 1" = 20' | SHEET NO. 6 OF 6 SHEETS | STA. 219+00 TO STA. 223+00

F.A.U. RTE.	SECTION	COUNTY	TOTAL SHEETS	SHEET NO.
3887	S-N	KANE	153	54

CONTRACT NO. 60A95

FED. ROAD DIST. NO. 1 | ILLINOIS | FED. AID PROJECT