FINAL SURVEY		BY	DATE
NOTE BOOK	SURVEYED		
	PLOTTED		
	TEMPLATE		
	AREAS		
NO.	AREAS CHECKED		

ORIGINAL SURVEY		BY	DATE
NOTE BOOK	SURVEYED		
	PLOTTED		
	TEMPLATE		
	AREAS		
NO.	AREAS CHECKED		

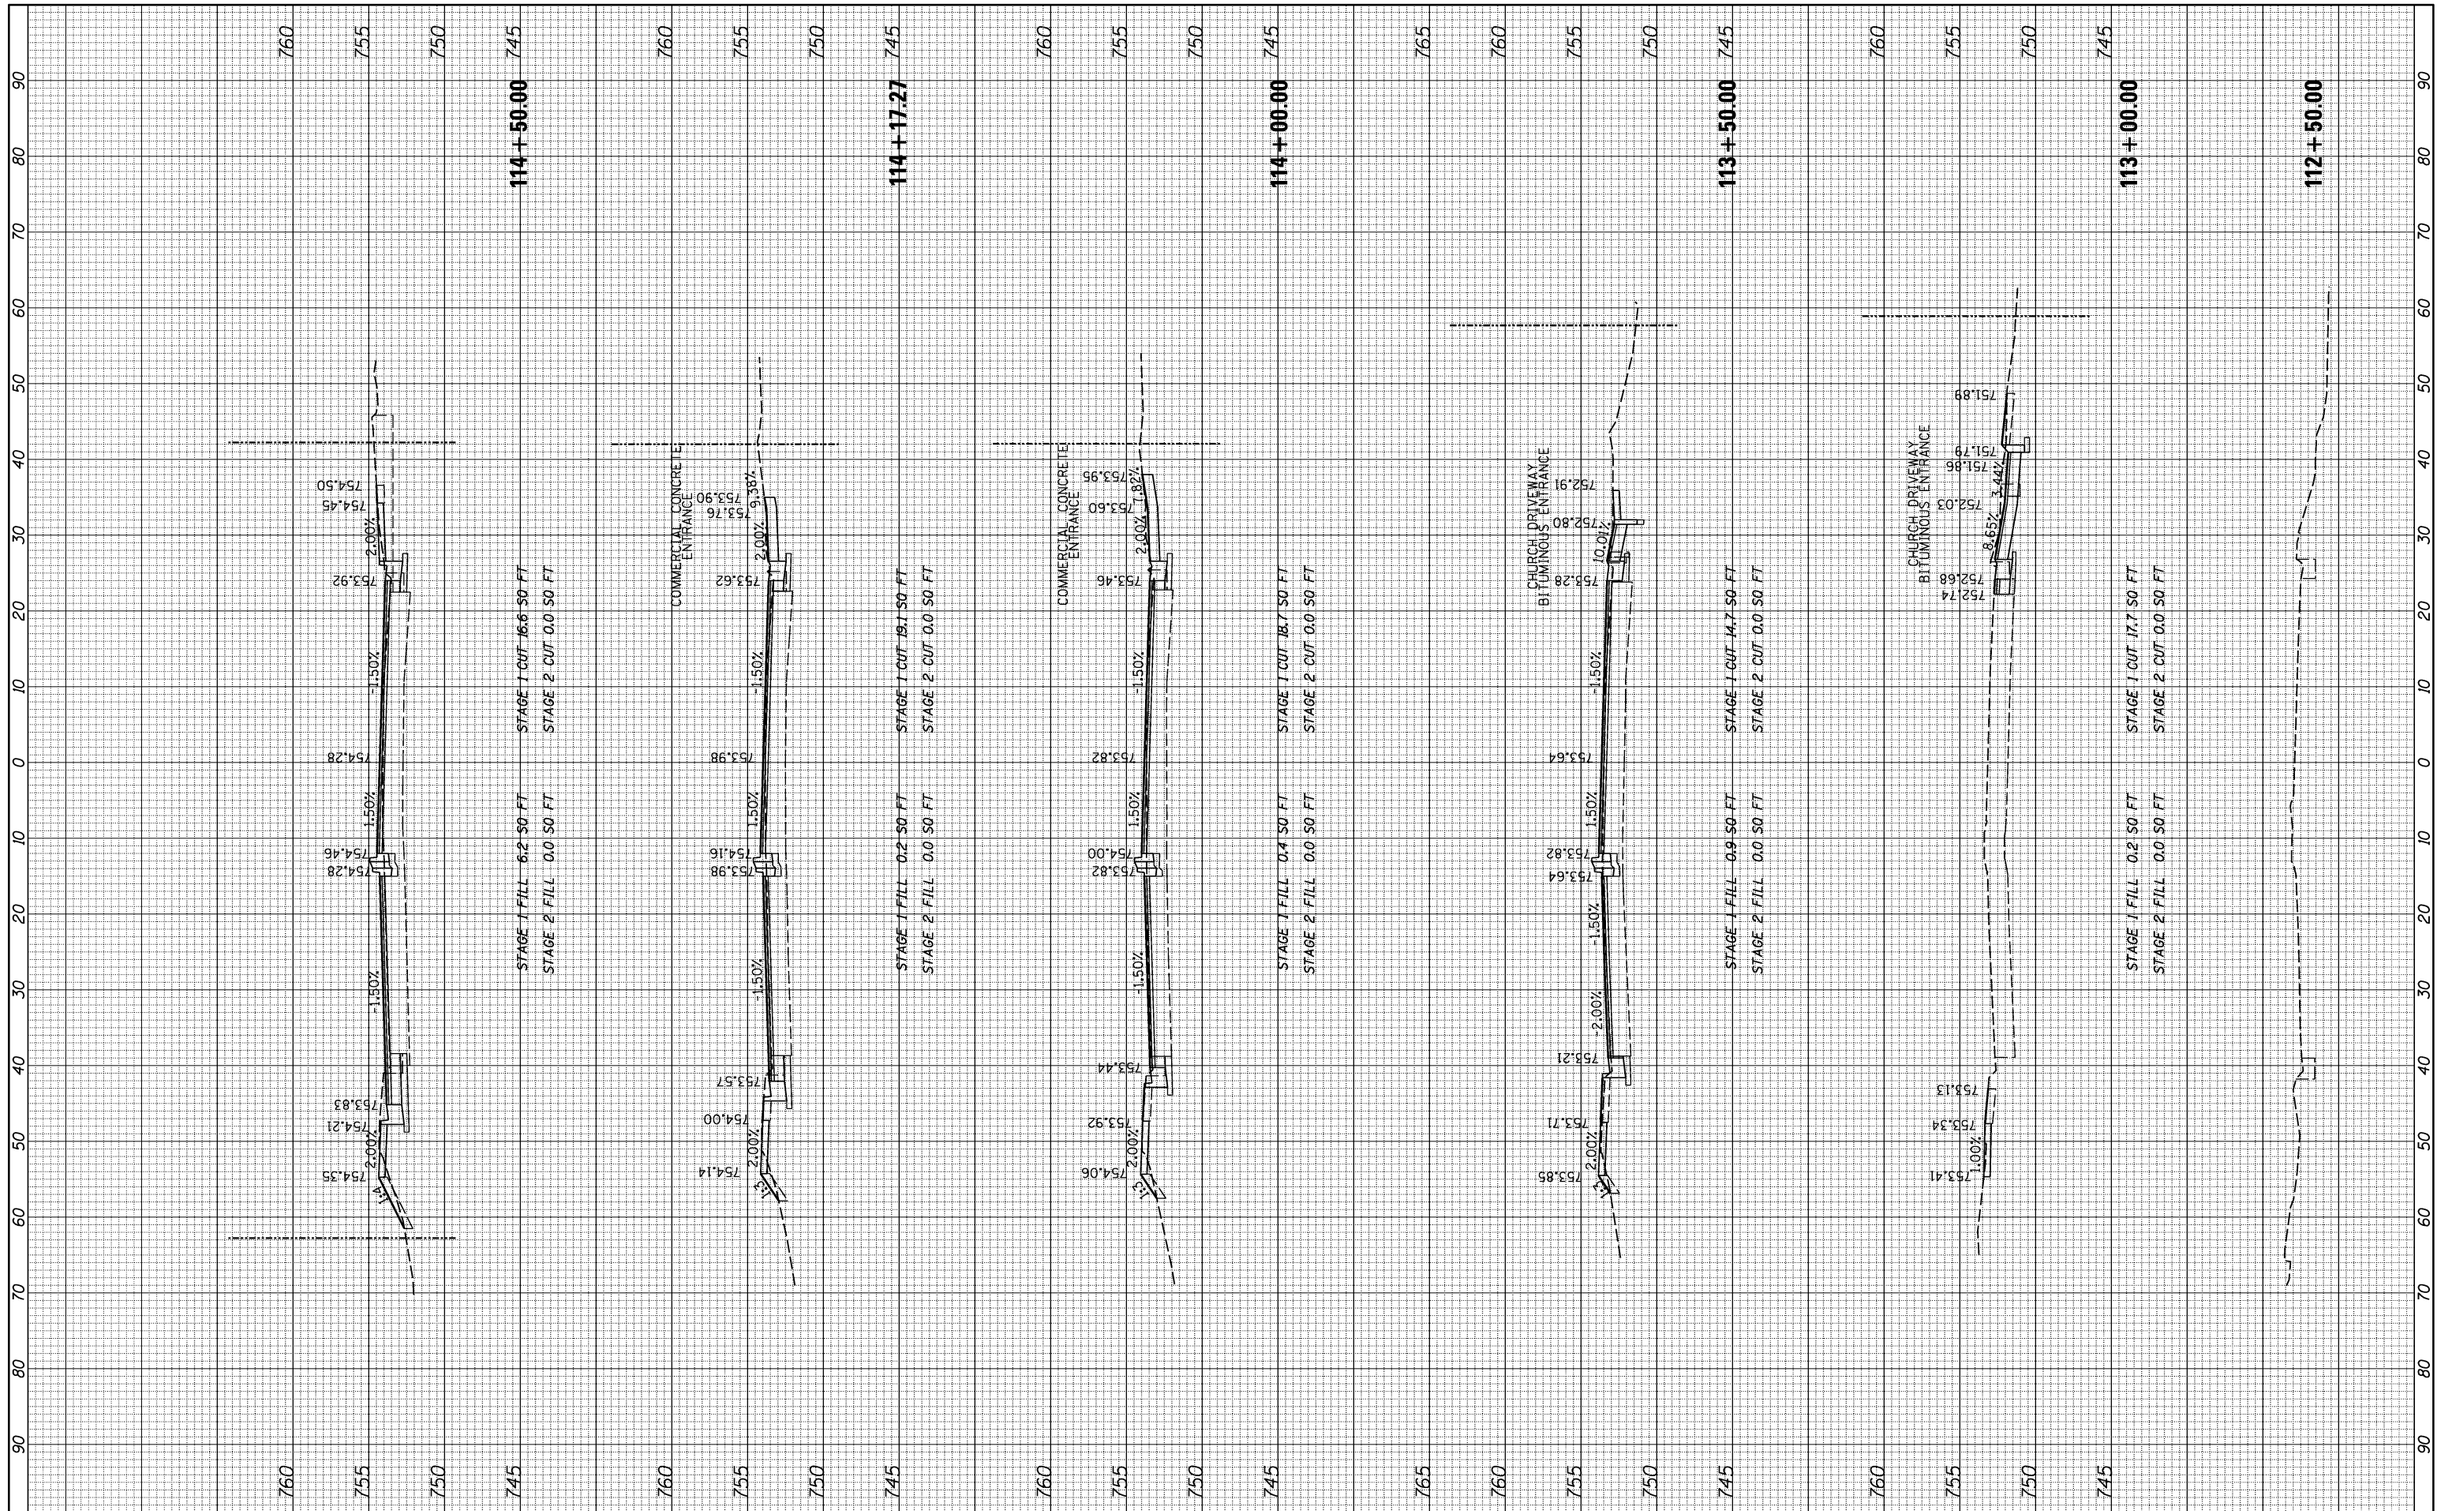

V3 Companies
7325 Janes Avenue
Woodridge, IL 60517
630.724.9200 phone
630.724.9202 fax
www.v3co.com

Viale, Veritere, Virtute... "The Vision to Transform with Excellence"

USER NAME = $USER$	DESIGNED ESI	REVISED -
	DRAWN ESI	REVISED -
PLOT SCALE = $SCALE$	CHECKED GJS	REVISED -
PLOT DATE = $DATE$	DATE 07/03/12	REVISED -

STATE OF ILLINOIS
DEPARTMENT OF TRANSPORTATION

CROSS SECTIONS – IL ROUTE 72

SCALE: 1"=10' HORIZ. 1"=5' VERT. | SHEET 1 OF 6 SHEETS | STA. 112+50.00 | TO STA. 114+50.00

F.A.U. RTE.	SECTION	COUNTY	TOTAL SHEETS	SHEET NO.
3887	N-S	KANE	153	138
		CONTRACT NO. 60A95		
FED. ROAD DIST. NO. 1	ILLINOIS	FED. AID PROJECT		