FINAL SURVEY		BY	DATE
NOTE BOOK	SURVEYED		
NO.	PLOTTED		
	TEMPLATE		
	AREAS		
	AREAS CHECKED		

ORIGINAL SURVEY		BY	DATE
NOTE BOOK	SURVEYED		
NO.	PLOTTED		
	TEMPLATE		
	AREAS		
	AREAS CHECKED		

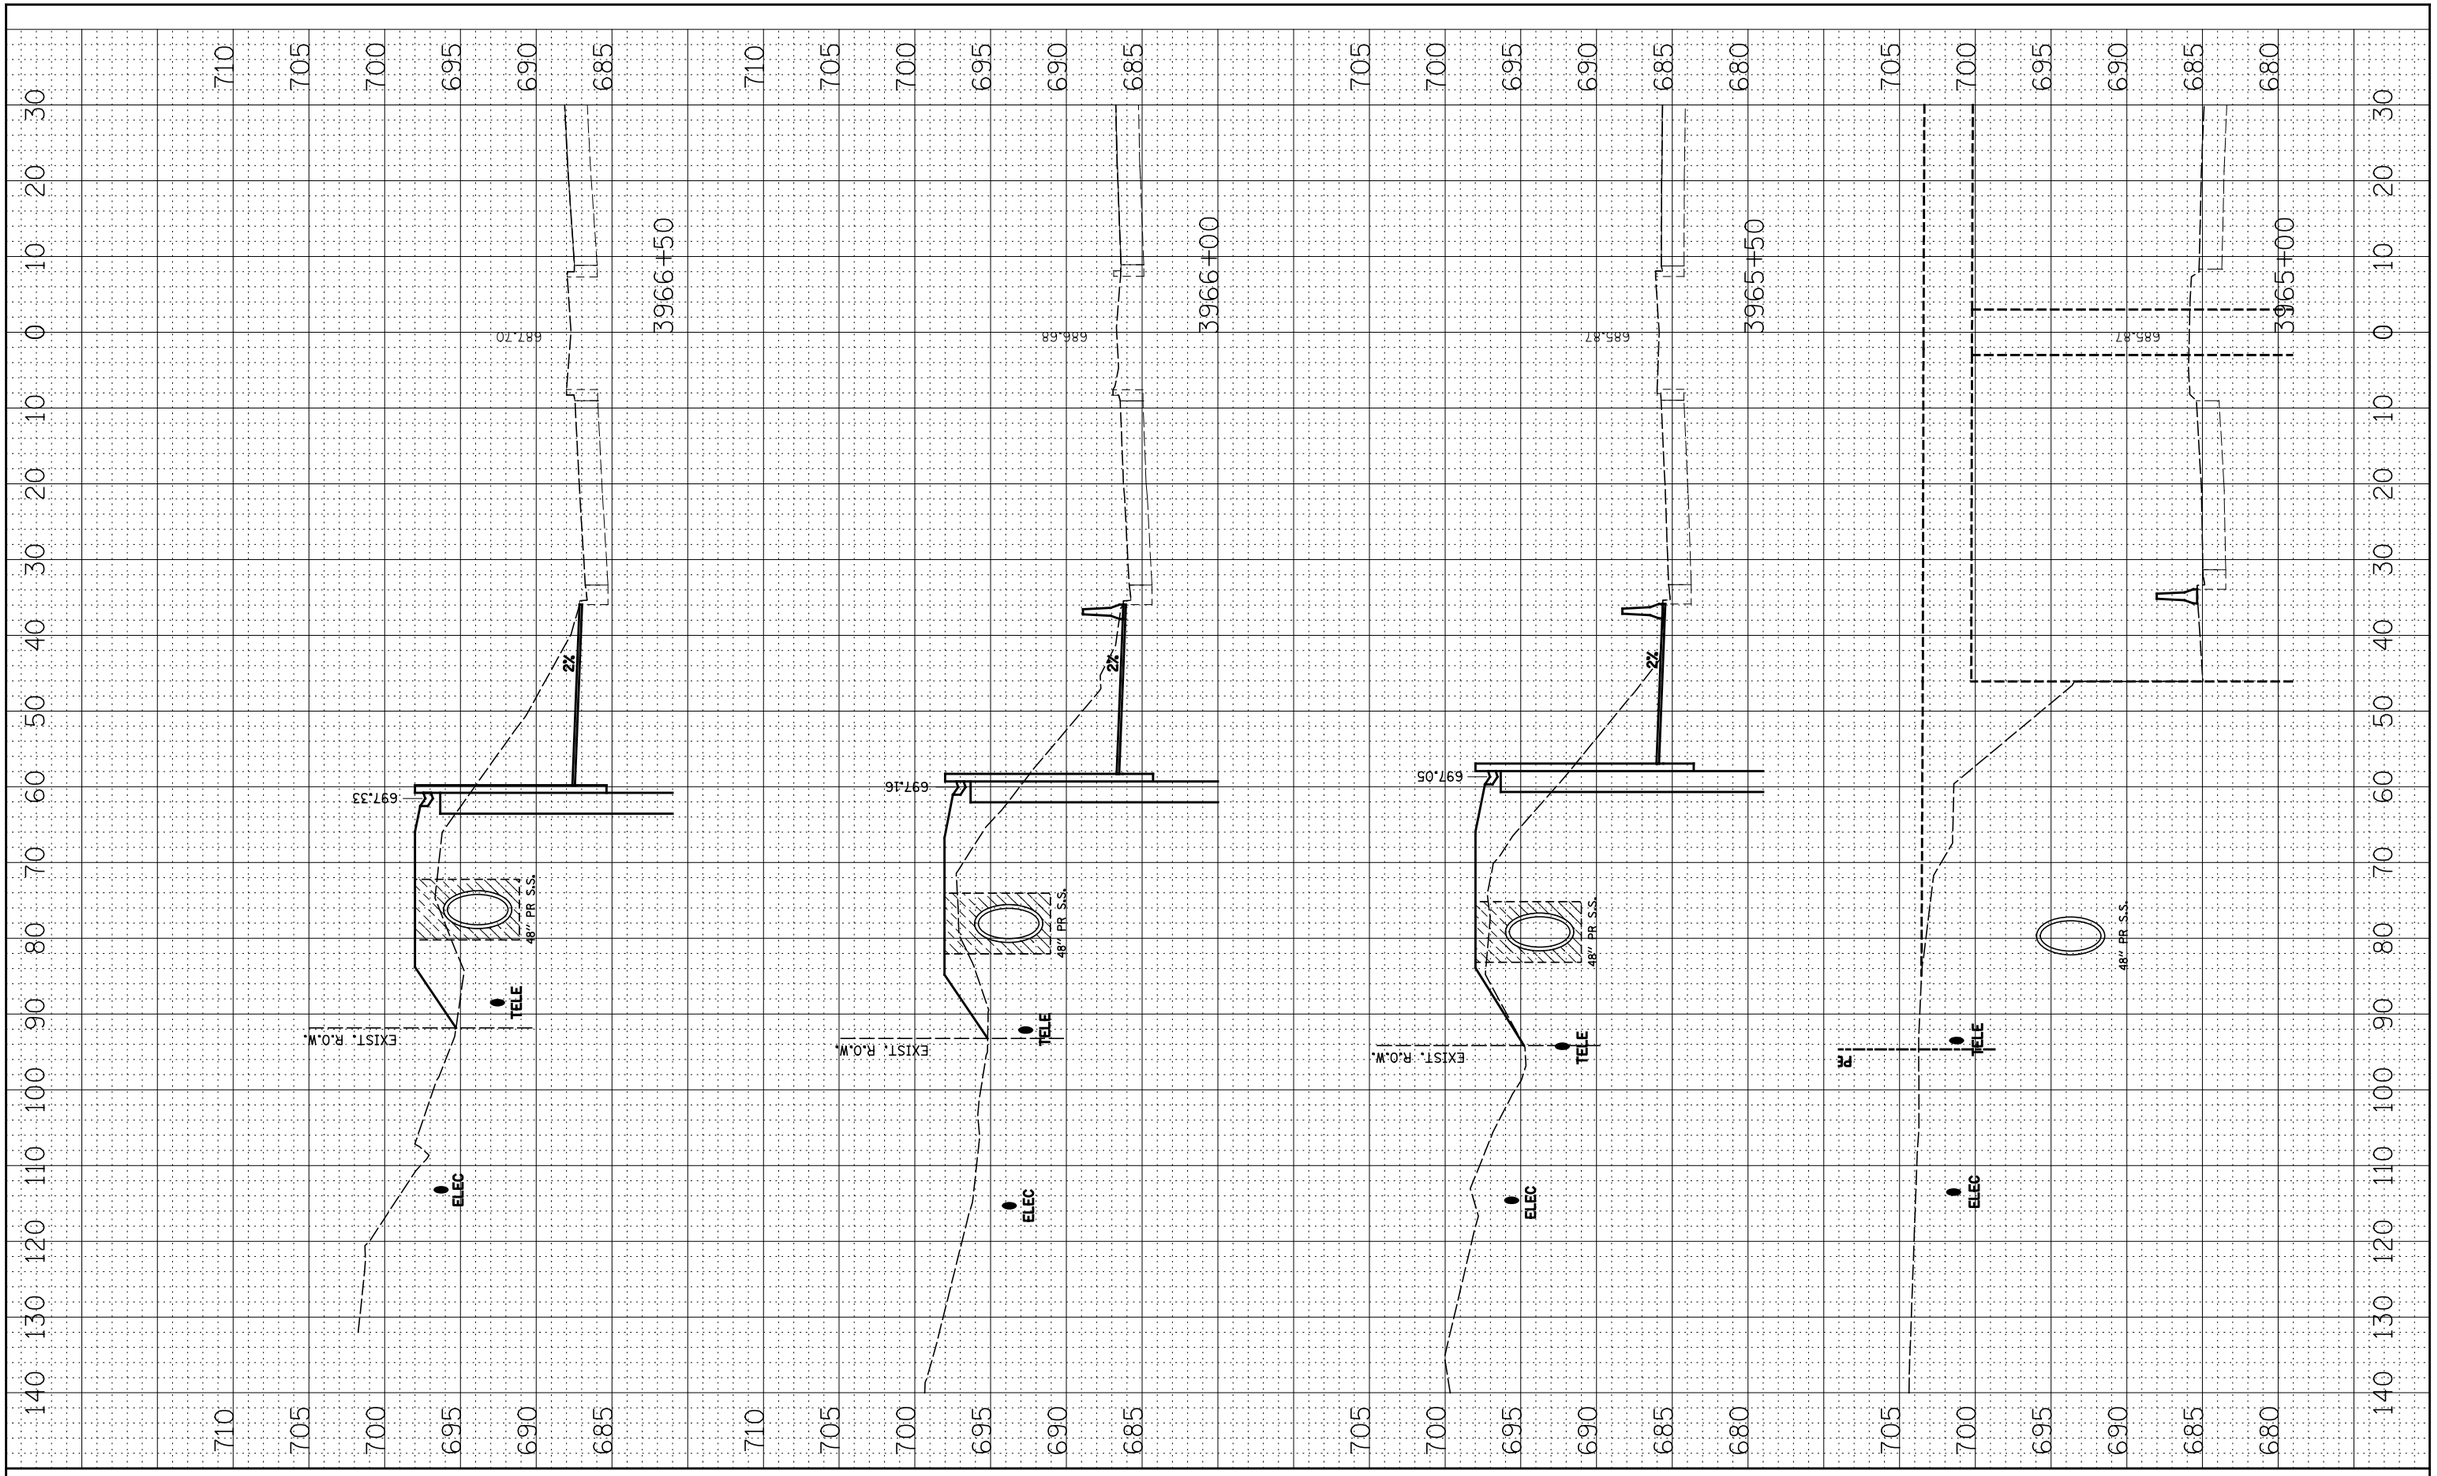

FILE NAME = $FILEL$	USER NAME = $USER$	DESIGNED - NAV	REVISED -
		DRAWN - KES	REVISED -
	PLOT SCALE = $SCALE$	CHECKED - PJO	REVISED -
	PLOT DATE = $DATE$	DATE - 05-11-12	REVISED -

STATE OF ILLINOIS
DEPARTMENT OF TRANSPORTATION

SN 022-W046
DRAINAGE STAGE 2 - CROSS-SECTIONS

SCALE: | SHEET NO. 1 OF 4 SHEETS | STA. 3965+00 TO STA. 3966+50

F.A.P. RTE.	SECTION	COUNTY	TOTAL SHEETS	SHEET NO.
338	2011-036-I	DUPAGE	234	82
		CONTRACT NO. 60P42		
FED. ROAD DIST. NO.	ILLINOIS	FED. AID PROJECT		