| ORIGINAL SURVEY | | BY | DATE |
|---|---|---|---|
| NOTE BOOK | SURVEYED | | |
| | PLOTTED | | |
| | TEMPLATE | | |
| | AREAS | | |
| NO. | AREAS CHECKED | | |

| FINAL SURVEY | | BY | DATE |
|---|---|---|---|
| NOTE BOOK | SURVEYED | | |
| | PLOTTED | | |
| | TEMPLATE | | |
| | AREAS | | |
| NO. | AREAS CHECKED | | |

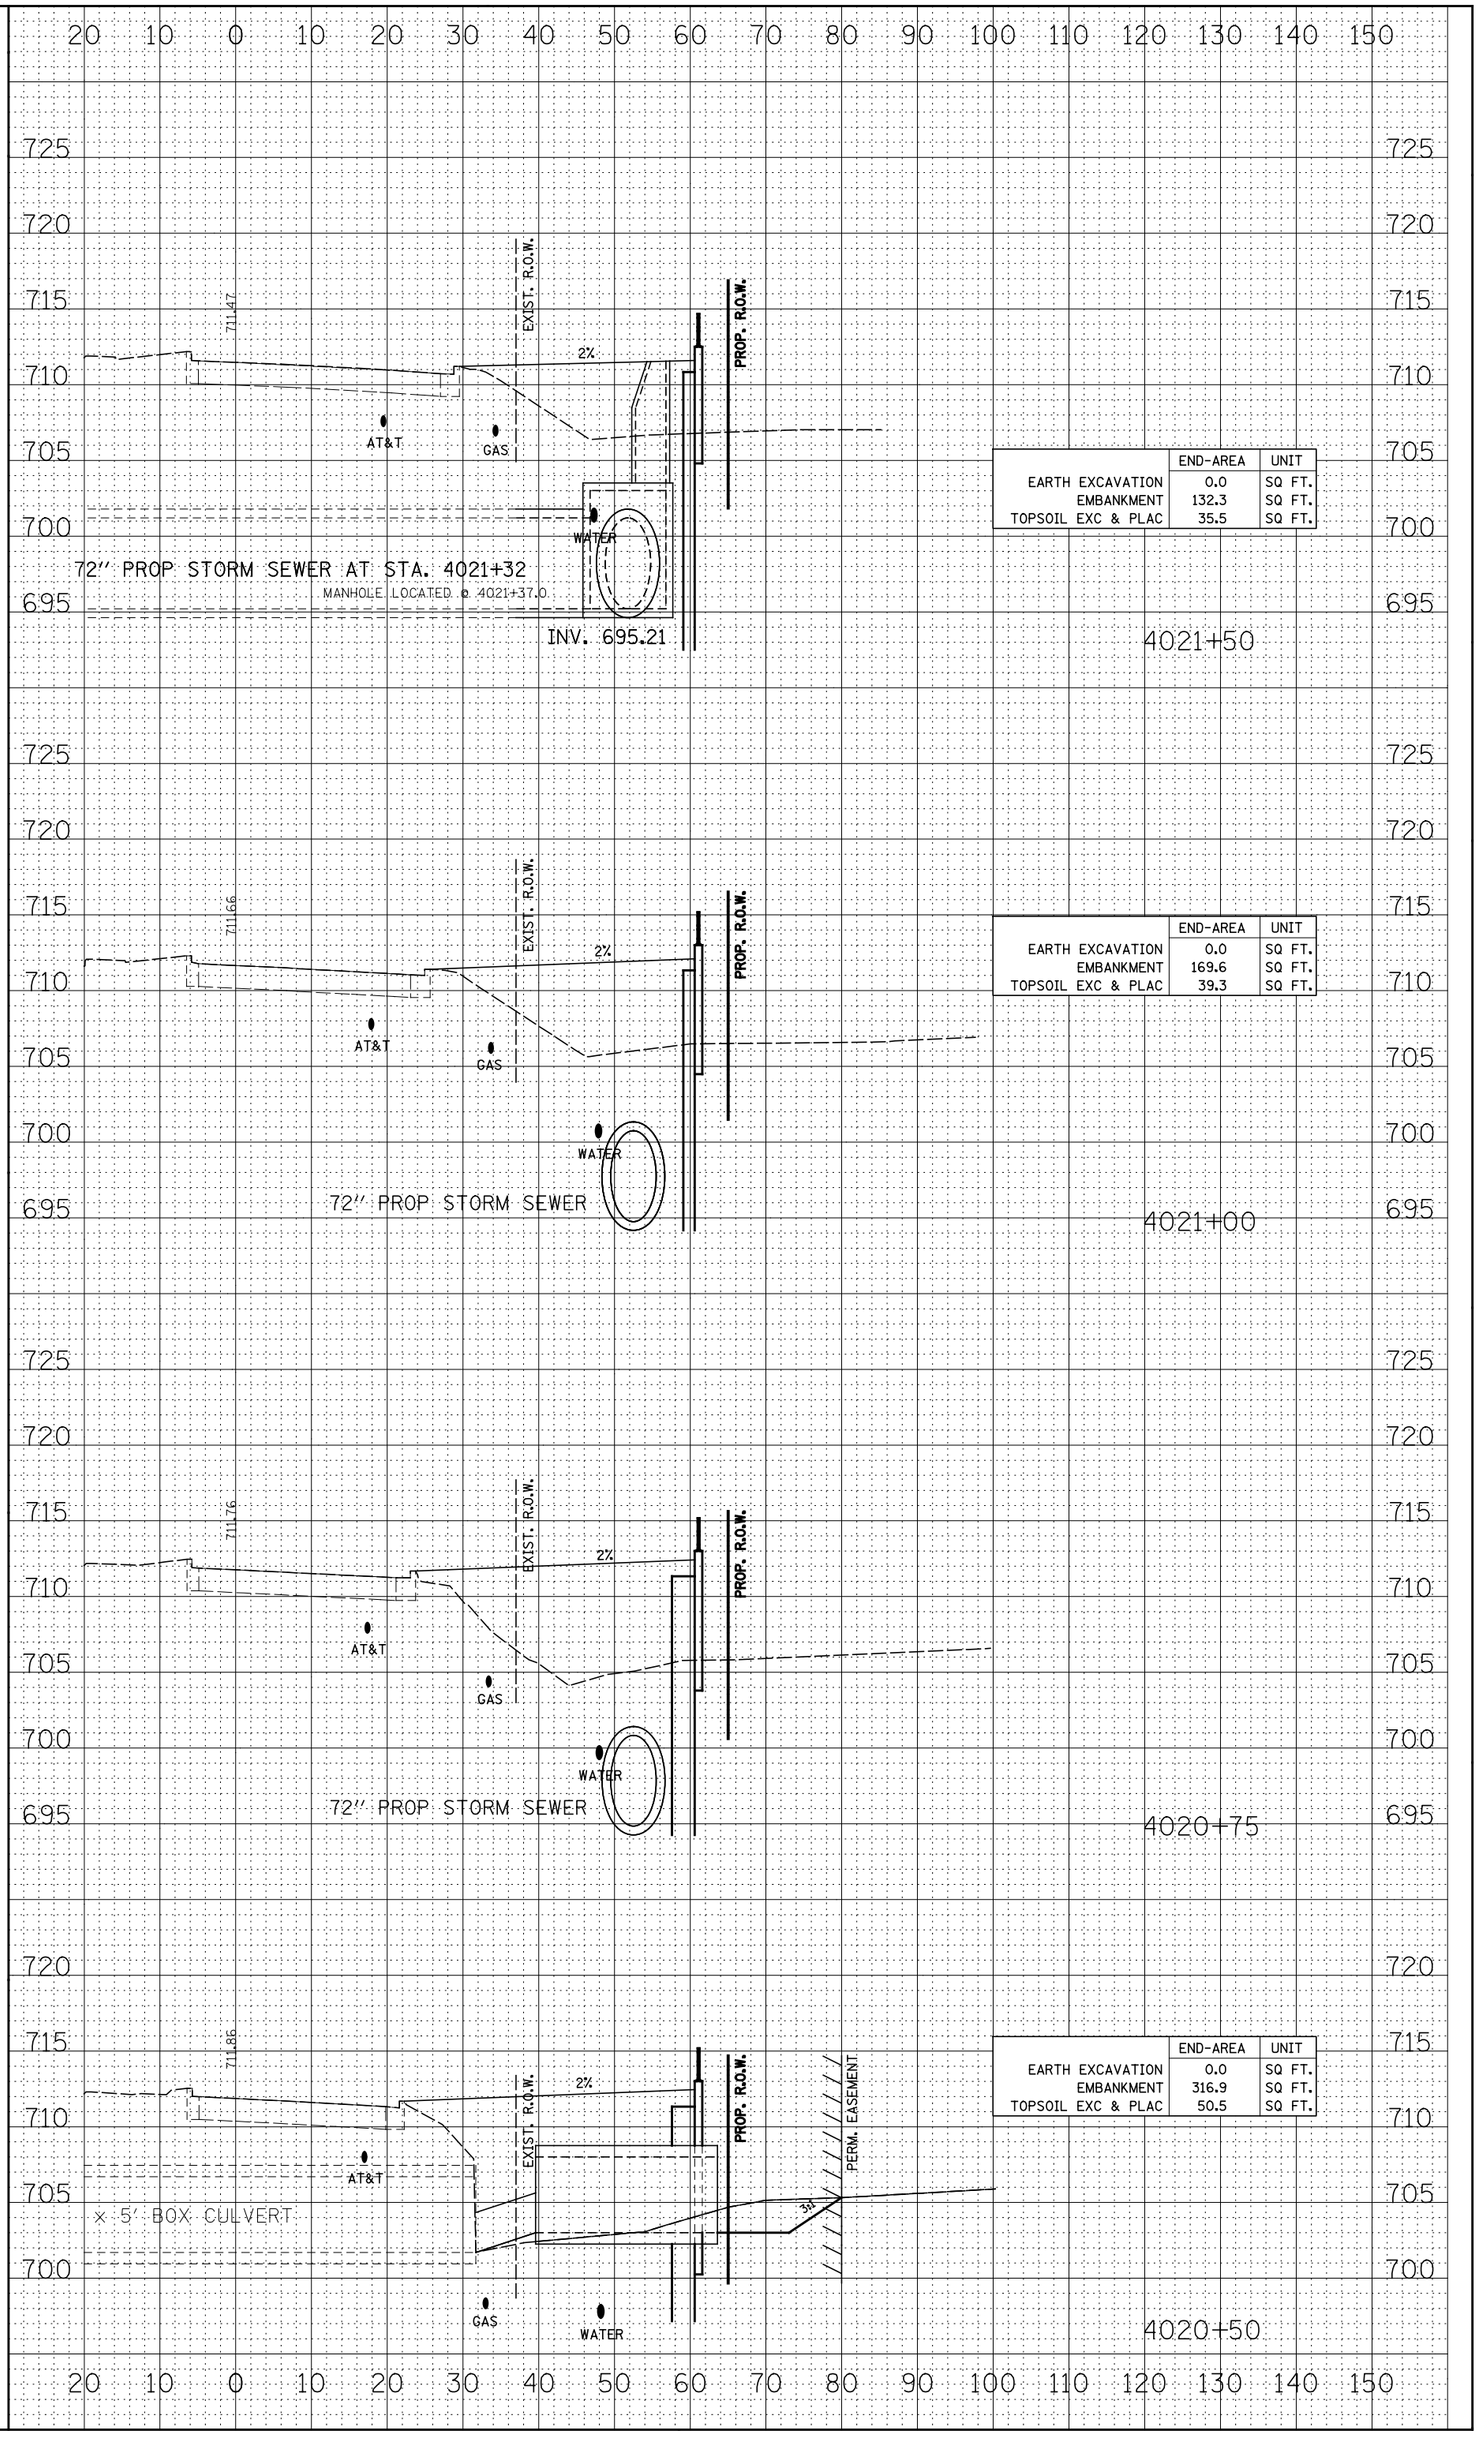


| | END-AREA | UNIT |
|---|---|---|
| EARTH EXCAVATION | 0.0 | SQ FT. |
| EMBANKMENT | 132.3 | SQ FT. |
| TOPSOIL EXC & PLAC | 35.5 | SQ FT. |

| | END-AREA | UNIT |
|---|---|---|
| EARTH EXCAVATION | 0.0 | SQ FT. |
| EMBANKMENT | 169.6 | SQ FT. |
| TOPSOIL EXC & PLAC | 39.3 | SQ FT. |

| | END-AREA | UNIT |
|---|---|---|
| EARTH EXCAVATION | 0.0 | SQ FT. |
| EMBANKMENT | 316.9 | SQ FT. |
| TOPSOIL EXC & PLAC | 50.5 | SQ FT. |

FILE NAME = $FILEL$

USER NAME = $USER$

PLOT SCALE = $SCALE$

PLOT DATE = $DATE$

DESIGNED - NAV

DRAWN - KES

CHECKED - PJO

DATE - 05-11-12

REVISED -

REVISED -

REVISED -

REVISED -

**STATE OF ILLINOIS**
**DEPARTMENT OF TRANSPORTATION**

SCALE:

SHEET NO. 3 OF 4 SHEETS

STA. 4020+50 TO STA. 4021+50

**SN 022-W052**
**CROSS-SECTIONS**

| F.A.P. RTE. | SECTION | COUNTY | TOTAL SHEETS | SHEET NO. |
|---|---|---|---|---|
| 338 | 2011-036-I | DUPAGE | 234 | 129 |

FED. ROAD DIST. NO. | ILLINOIS | FED. AID PROJECT

CONTRACT NO. 60P42