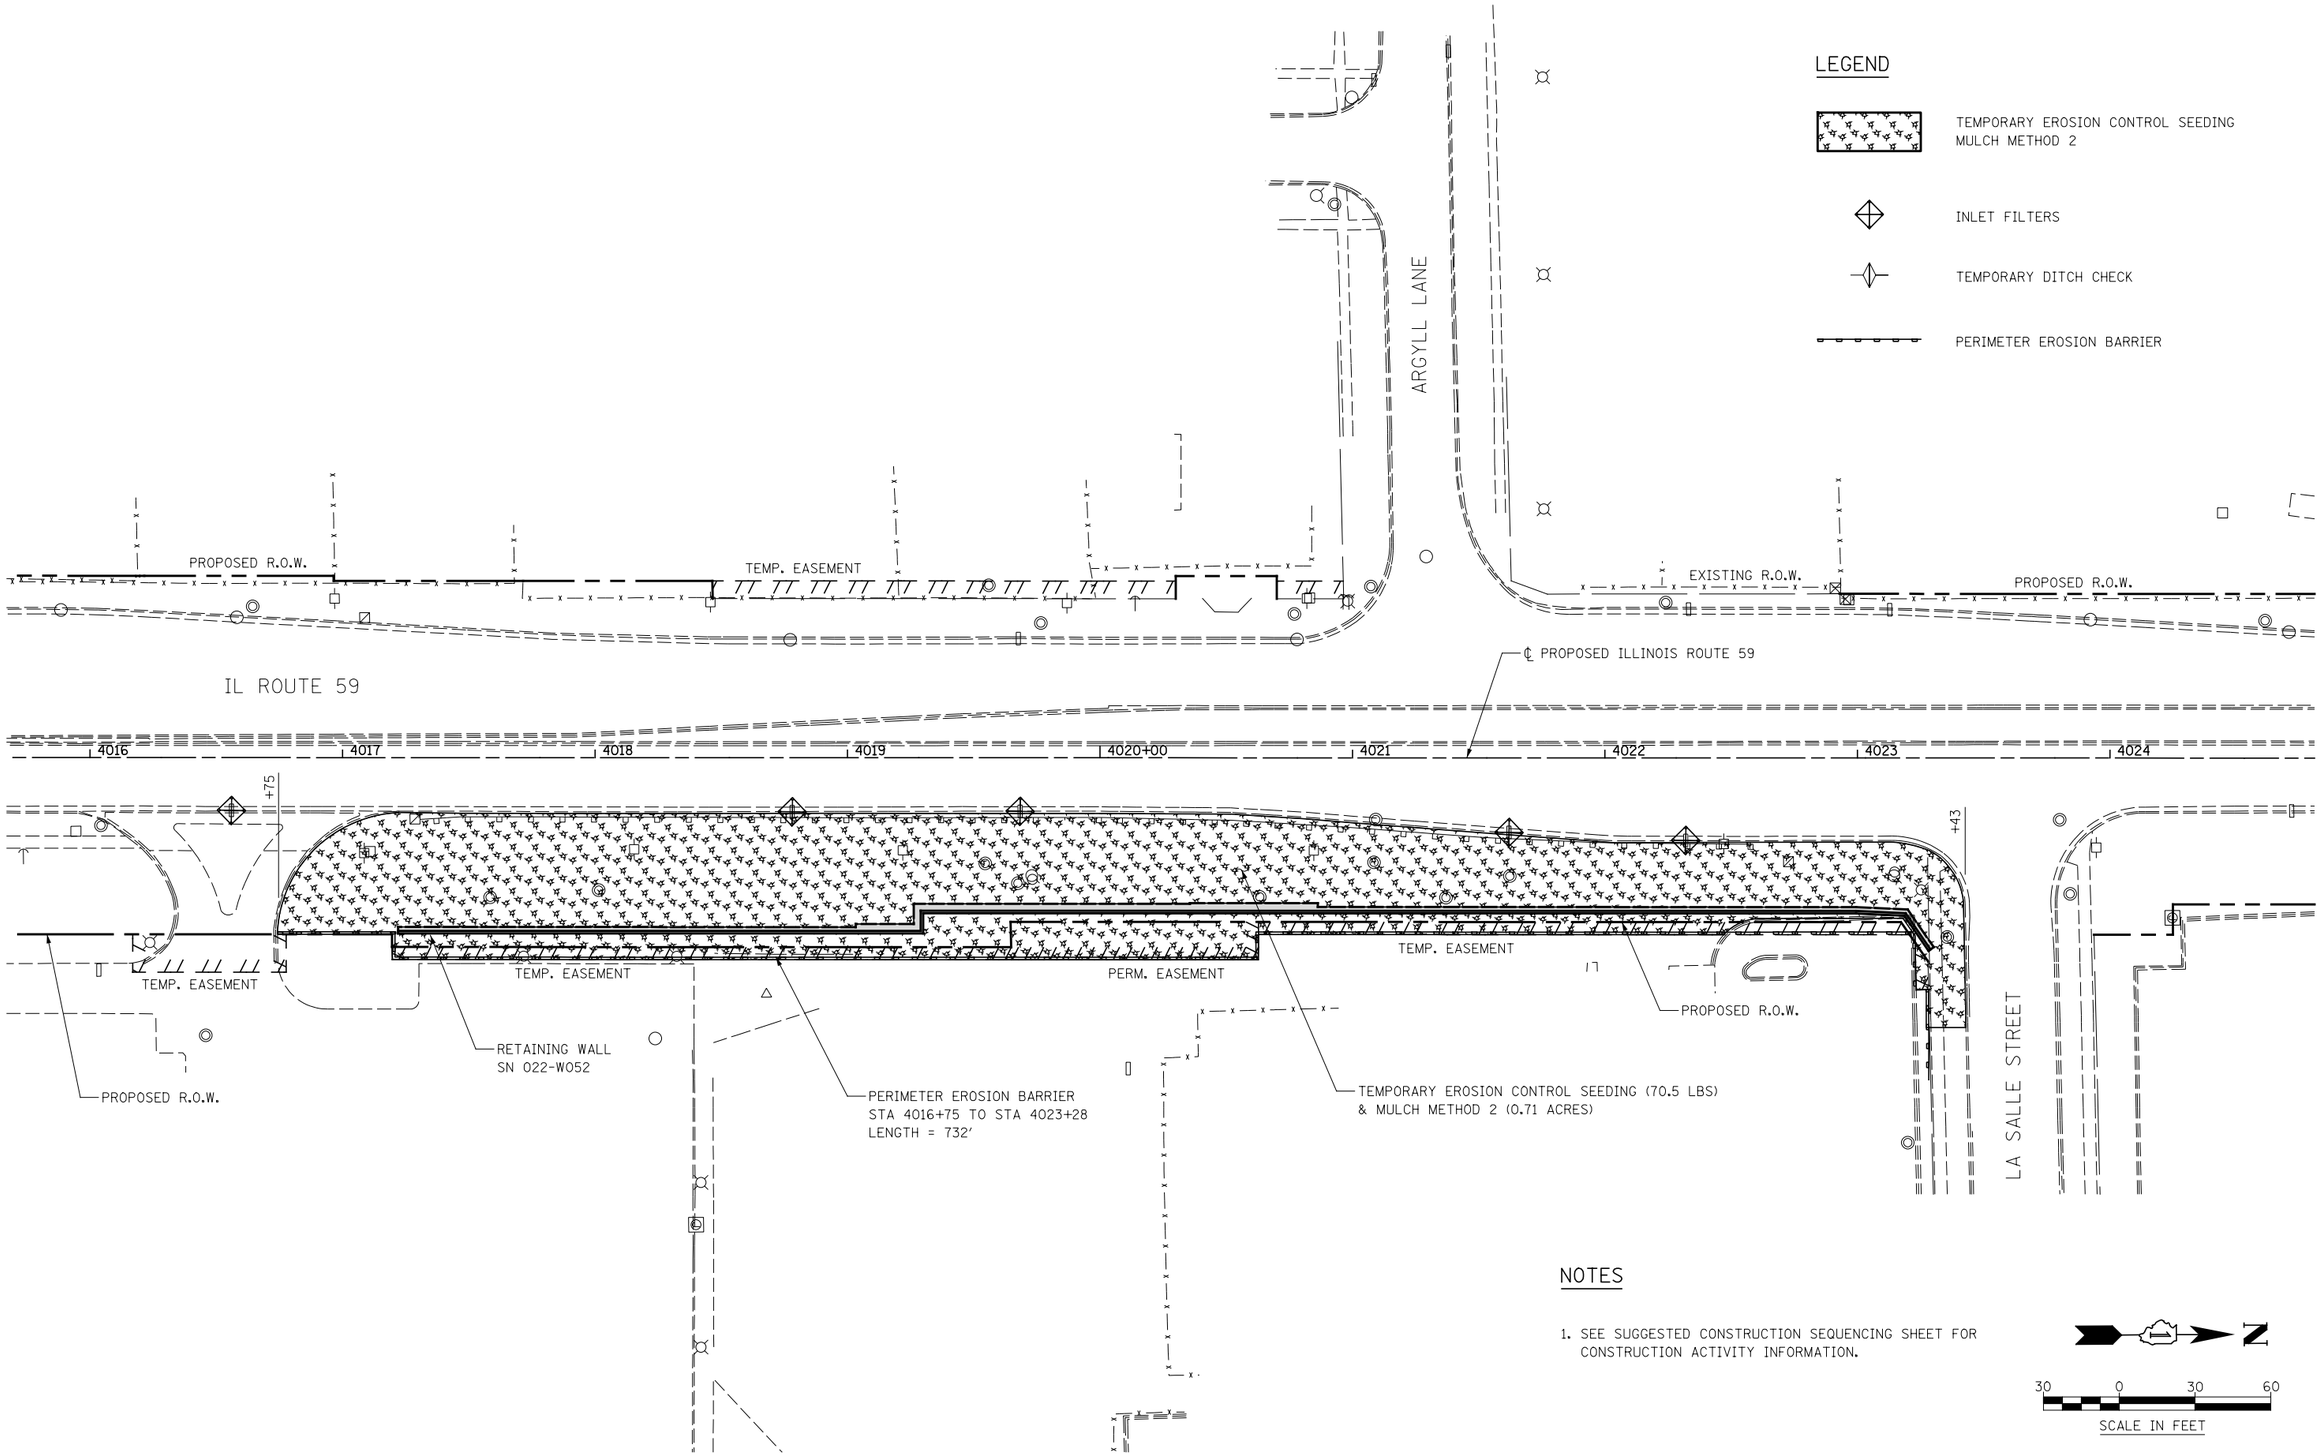

NOTES

1. SEE SUGGESTED CONSTRUCTION SEQUENCING SHEET FOR CONSTRUCTION ACTIVITY INFORMATION.

FILE NAME = $FILEL$	USER NAME = $USER$	DESIGNED NAV	REVISED	STATE OF ILLINOIS DEPARTMENT OF TRANSPORTATION	SN 022-W052 – EROSION CONTROL PLAN	F.A.P. RTE.	SECTION	COUNTY	TOTAL SHEETS	SHEET NO.
		DRAWN KES	REVISED			338	2011-036-I	DUPAGE	234	132
	PLOT SCALE = $SCALE$	CHECKED PJO	REVISED					CONTRACT NO. 60P42		
	PLOT DATE = $DATE$	DATE 05-11-12	REVISED		SCALE: AS SHOWN / SHEET NO. 1 OF 1 SHEETS / STA. / TO STA.		ILLINOIS	FED. AID PROJECT		