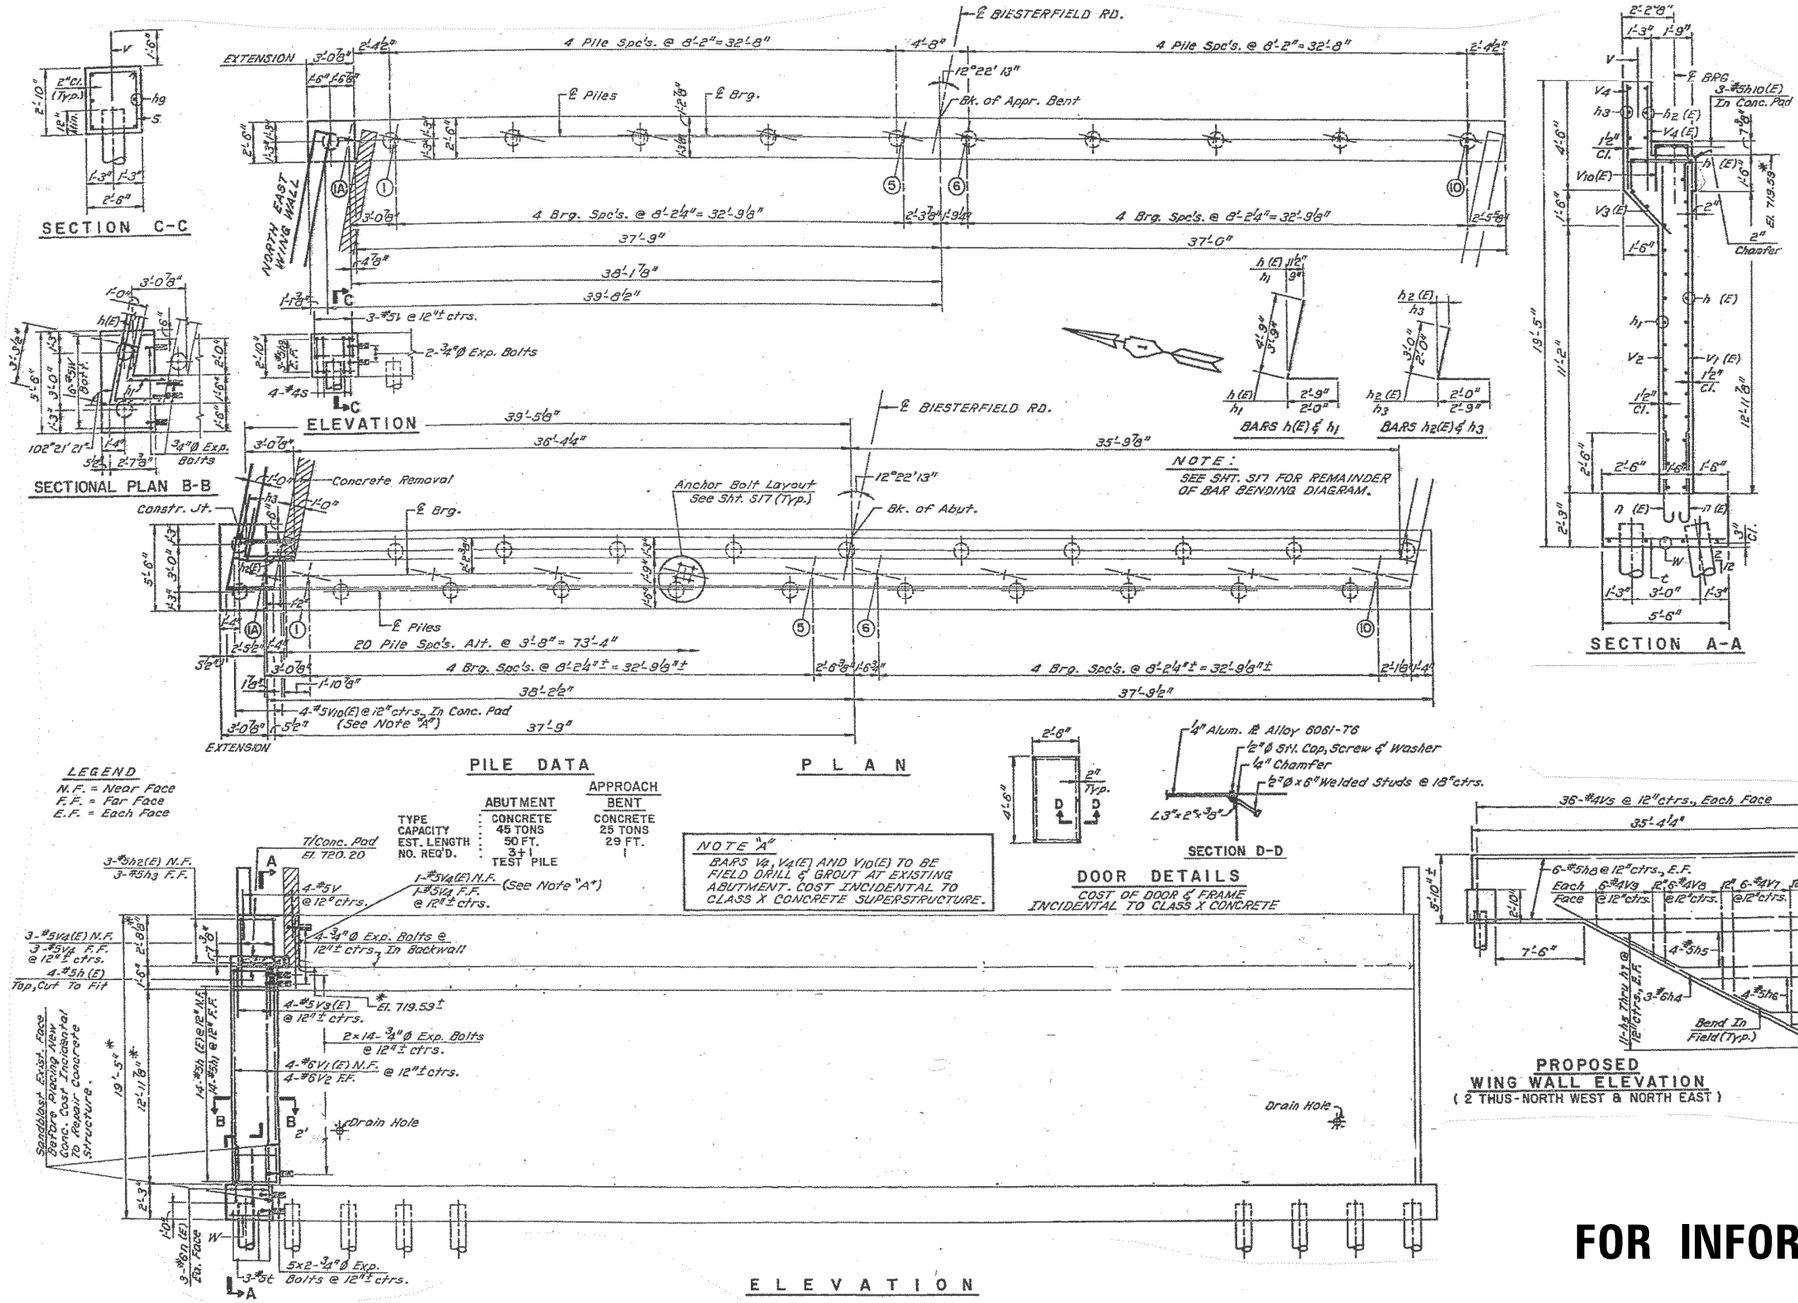

FOR INFORMATION ONLY

FILE NAME = c:\pw_work\pwidot\gorengautab\d0101671\D22-0091.dgn	USER NAME = gorengautab	DESIGNED - ___	REVISED - ___
		DRAWN - ___	REVISED - ___
$MODELNAME$	PLOT SCALE = 100.0000 ' / in.	CHECKED - ___	REVISED - ___
	PLOT DATE = 8/27/2012	DATE - ___	REVISED - ___

STATE OF ILLINOIS
DEPARTMENT OF TRANSPORTATION

LOCATION NO 2. I-290AT BIESTERFIELD RD (SN 016-0960)
EAST ABUTMENT

SCALE: _____ | SHEET 8 OF 9 SHEETS | STA. | TO STA.

F.A.I RTE.	SECTION	COUNTY	TOTAL SHEETS	SHEET NO.
	2012-026 BR	COOK & DuPAGE	29	19
		CONTRACT NO. 60T70		
		ILLINOIS FED. AID PROJECT		

D22-0091.dgn 8/27/2012 2:37:06 PM User=gorengautab