CONSTRUCTION NOTES:

1. THE CONTRACTOR SHALL LOCATE AND INTERCEPT THE COUPLING OF THE EXISTING 2" GALVANIZED STEEL CONDUIT AND SPLICE NEW CONDUIT TO RE-ESTABLISH THE FIBER OPTIC INTERCONNECT. THIS WORK SHALL BE INCLUDED IN THE COST OF THE INSTALLED CONDUIT.
2. THE CONTRACTOR SHALL LOCATE AND INTERCEPT THE COUPLING OF THE EXISTING 2½" GALVANIZED STEEL CONDUIT AND SPLICE NEW CONDUIT TO RE-ESTABLISH THE FIBER OPTIC INTERCONNECT. THIS WORK SHALL BE INCLUDED IN THE COST OF THE INSTALLED CONDUIT.
3. INSTALL NEW 10' POST ON EXISTING TYPE A FOUNDATION.

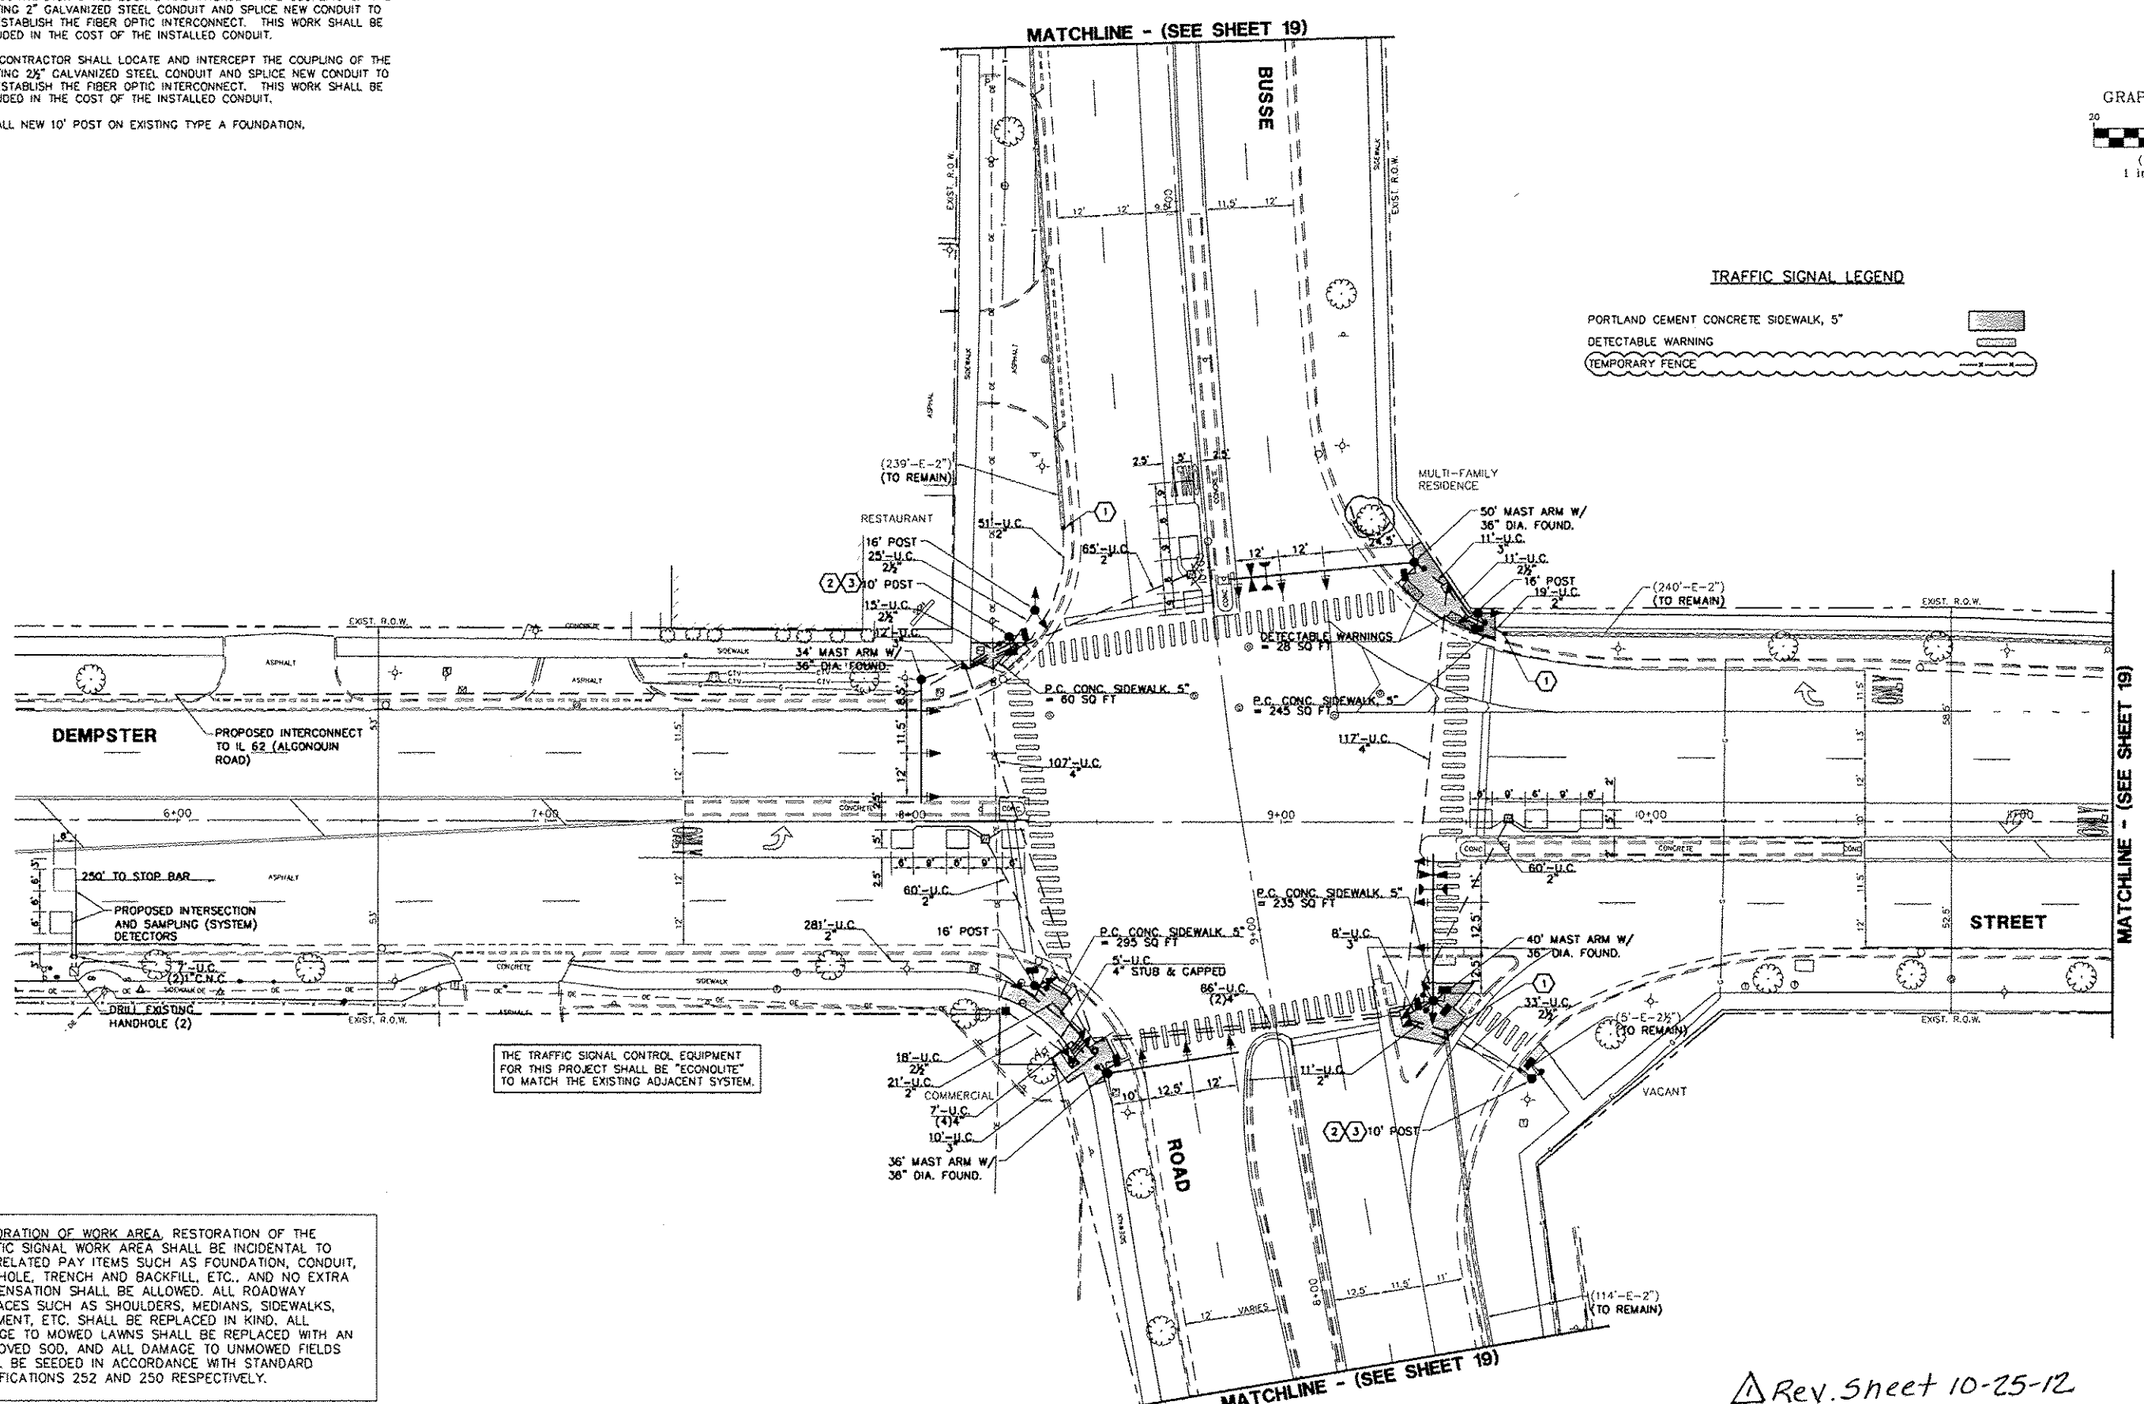


THE TRAFFIC SIGNAL CONTROL EQUIPMENT FOR THIS PROJECT SHALL BE "ECONOLITE" TO MATCH THE EXISTING ADJACENT SYSTEM.

RESTORATION OF WORK AREA. RESTORATION OF THE TRAFFIC SIGNAL WORK AREA SHALL BE INCIDENTAL TO THE RELATED PAY ITEMS SUCH AS FOUNDATION, CONDUIT, HANDHOLE, TRENCH AND BACKFILL, ETC., AND NO EXTRA COMPENSATION SHALL BE ALLOWED. ALL ROADWAY SURFACES SUCH AS SHOULDERS, MEDIANS, SIDEWALKS, PAVEMENT, ETC. SHALL BE REPLACED IN KIND. ALL DAMAGE TO MOWED LAWNS SHALL BE REPLACED WITH AN APPROVED SOD, AND ALL DAMAGE TO UNMOWED FIELDS SHALL BE SEEDED IN ACCORDANCE WITH STANDARD SPECIFICATIONS 252 AND 250 RESPECTIVELY.

1 Rev. Sheet 10-25-12

GHA #4085.882

| | | | | | |
|---|---|---|---|---|---|
| GEWALT HAMILTON ASSOCIATES, INC. | USER NAME = ZACH WALLSTEN | DESIGNED - JRD | REVISED - | STATE OF ILLINOIS DEPARTMENT OF TRANSPORTATION | TRAFFIC SIGNAL MODERNIZATION PLAN DEMPSTER STREET AT BUSSE ROAD |
| | | DRAWN - ZCW | REVISED - | | |
| | PLOT SCALE = 1" = .0833' | CHECKED - KLB | REVISED - | | |
| | PLOT DATE = 8/15/2012 | DATE - 8/15/2012 | REVISED - | | SCALE 1"=20' SHEET NO. OF SHEETS STA. TO STA. |

| F.A.P. RTE. | SECTION | COUNTY | TOTAL SHEETS | SHEET NO. |
|---|---|---|---|---|
| - | 2012-030TS | COOK | 39 | 18 |
| | | CONTRACT #: 60T82 | | |
| | | ILLINOIS FED. AID PROJECT | | |

FILE NAME = 4085.882-TR1.dwg