FOR INFORMATION ONLY

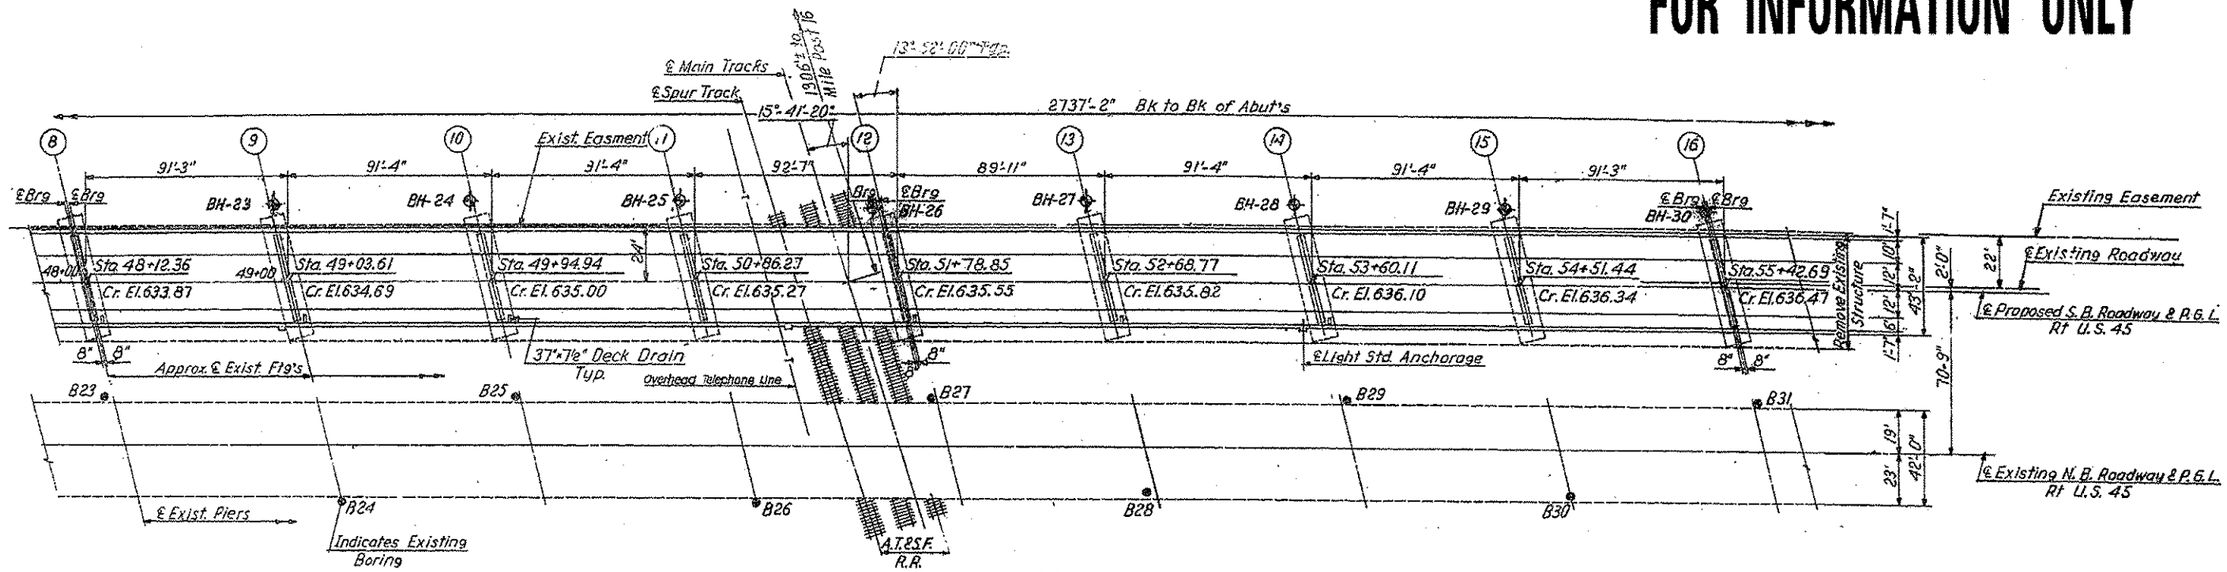

PLAN

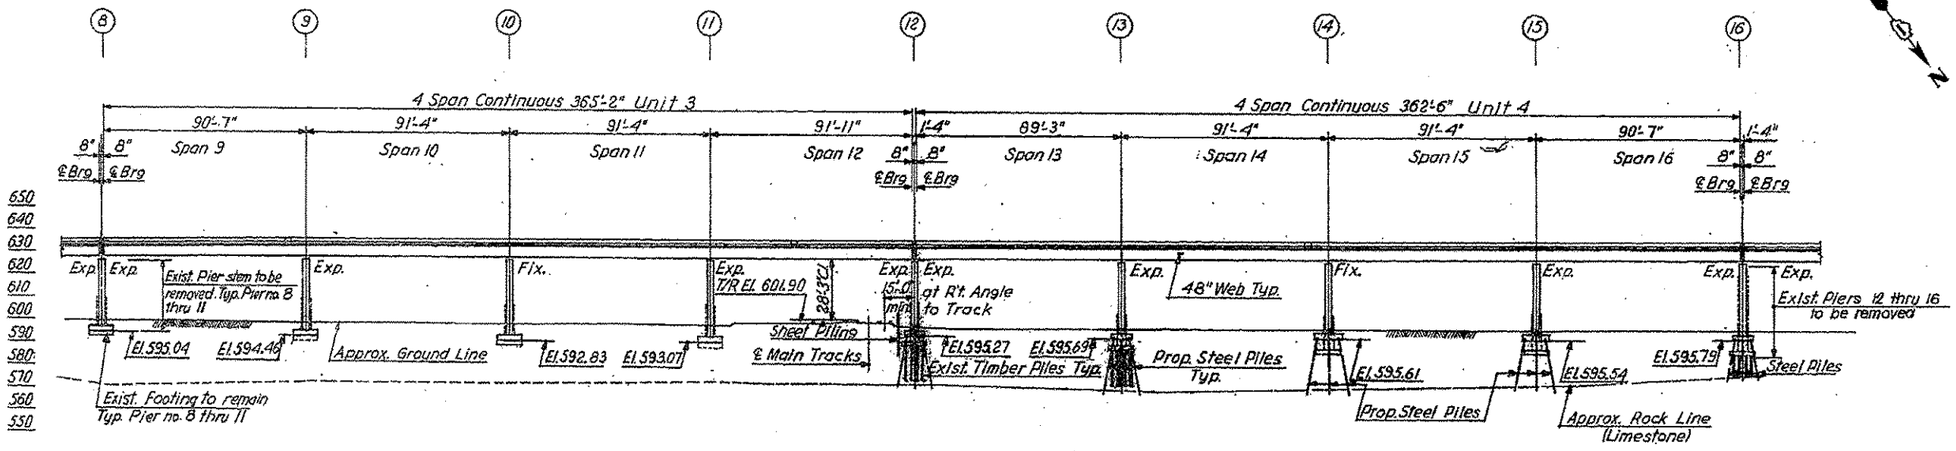

ELEVATION

Note :
Minimum Construction Clearance to all Railroad Tracks :
Vertical : 21'-6" above high rail
Horizontal : 8'-6" to ℄ Track

FILE NAME = c:\pw_work\pwidot\rroaf\d0313773\D100513-sht-plan.dgn	USER NAME = rroaf	DESIGNED -	REVISED -
		DRAWN -	REVISED -
	PLOT SCALE = 100.3200 ' / in.	CHECKED -	REVISED -
MODELNAME	PLOT DATE = 9/20/2012	DATE -	REVISED -

STATE OF ILLINOIS
DEPARTMENT OF TRANSPORTATION

EXISTING BRIDGE PLAN
SN 016-2407: US 12/20/45 OVER DES PLAINES RIVER & SANTA FE DR
SCALE: | SHEET 2 OF 16 SHEETS | STA. | TO STA.

F.A.P. RTE.	SECTION	COUNTY	TOTAL SHEETS	SHEET NO.
330	2012-054 BP	COOK	75	29
		CONTRACT NO. 60V56		
		ILLINOIS FED. AID PROJECT		