BENCHMARK COORDINATE TABLE						
BENCHMARK	NORTH	EAST	STATION	O/S TO ℄	ELEVATION	DESCRIPTION
BM 114	2000977.0710	1078777.7080	42+09.67	57.65' RT	694.12	NE FLANGE BOLT ON FH AT APPROXIMATELY 180' NORTH OF ARLINGTON HEIGHTS ROAD AND BUFFALO CREEK
BM 278	2000854.4197	1078671.0780	40+82.02	48.95' LT	692.85	EDGE OF STORM MANHOLE RIM AT APPROXIMATELY 50' NORTH OF ARLINGTON HEIGHTS ROAD AND BUFFALO CREEK

CENTERLINE COORDINATE TABLE			
POINT	NORTH	EAST	STATION
PROJECT BEGIN	2000612.7270	1078719.9790	38+45.31
℄ ARLINGTON HEIGHTS AT ℄ BUFFALO CREEK	2000799.3580	1078720.0200	40+31.94
PROJECT ENDS	2001113.8050	1078720.0900	40+60.47

GRAPHIC SCALE
50 0 50 100
FEET

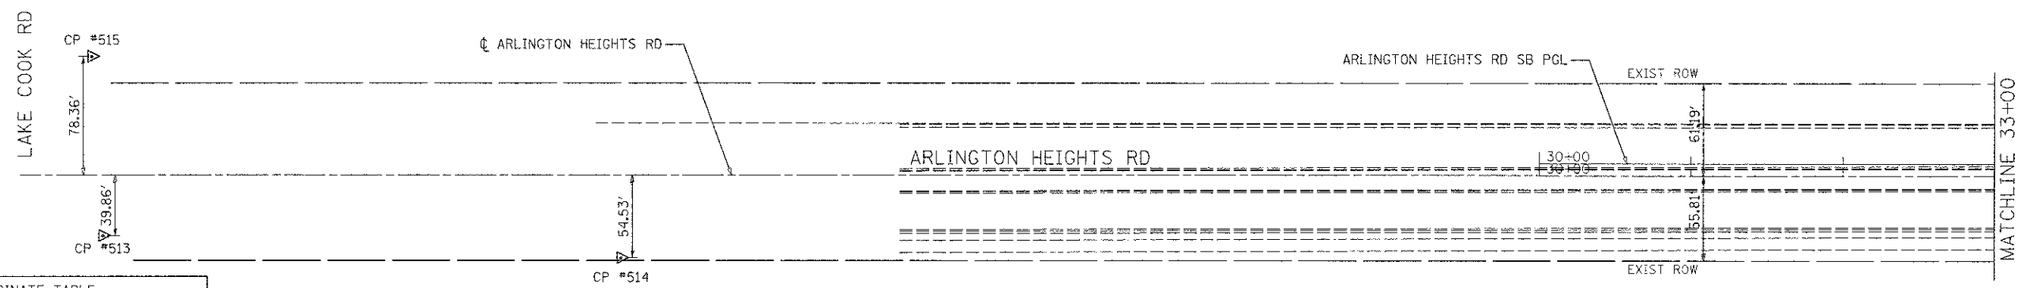

CONTROL POINTS COORDINATE TABLE				
POINT	NORTH	EAST	STATION	O/S TO ℄
CP #1	2000772.4420	1078720.4590	40+05.02	0.44' RT
CP #3	2000977.8480	1078589.6920	42+10.40	130.37' LT
CP #113	2000827.8660	1078816.7740	40+60.47	96.75' RT
CP #131	2000850.1760	1078772.9700	40+82.77	52.94' RT
CP #505	2001208.1330	1078757.9150	44+40.72	37.80' RT
CP #513	1998820.6490	1078759.4370	20+55.24	39.86' RT
CP #514	1999162.2630	1078774.1840	23+94.86	54.53' RT
CP #515	1998813.4630	1078641.2200	20+46.03	78.36' LT

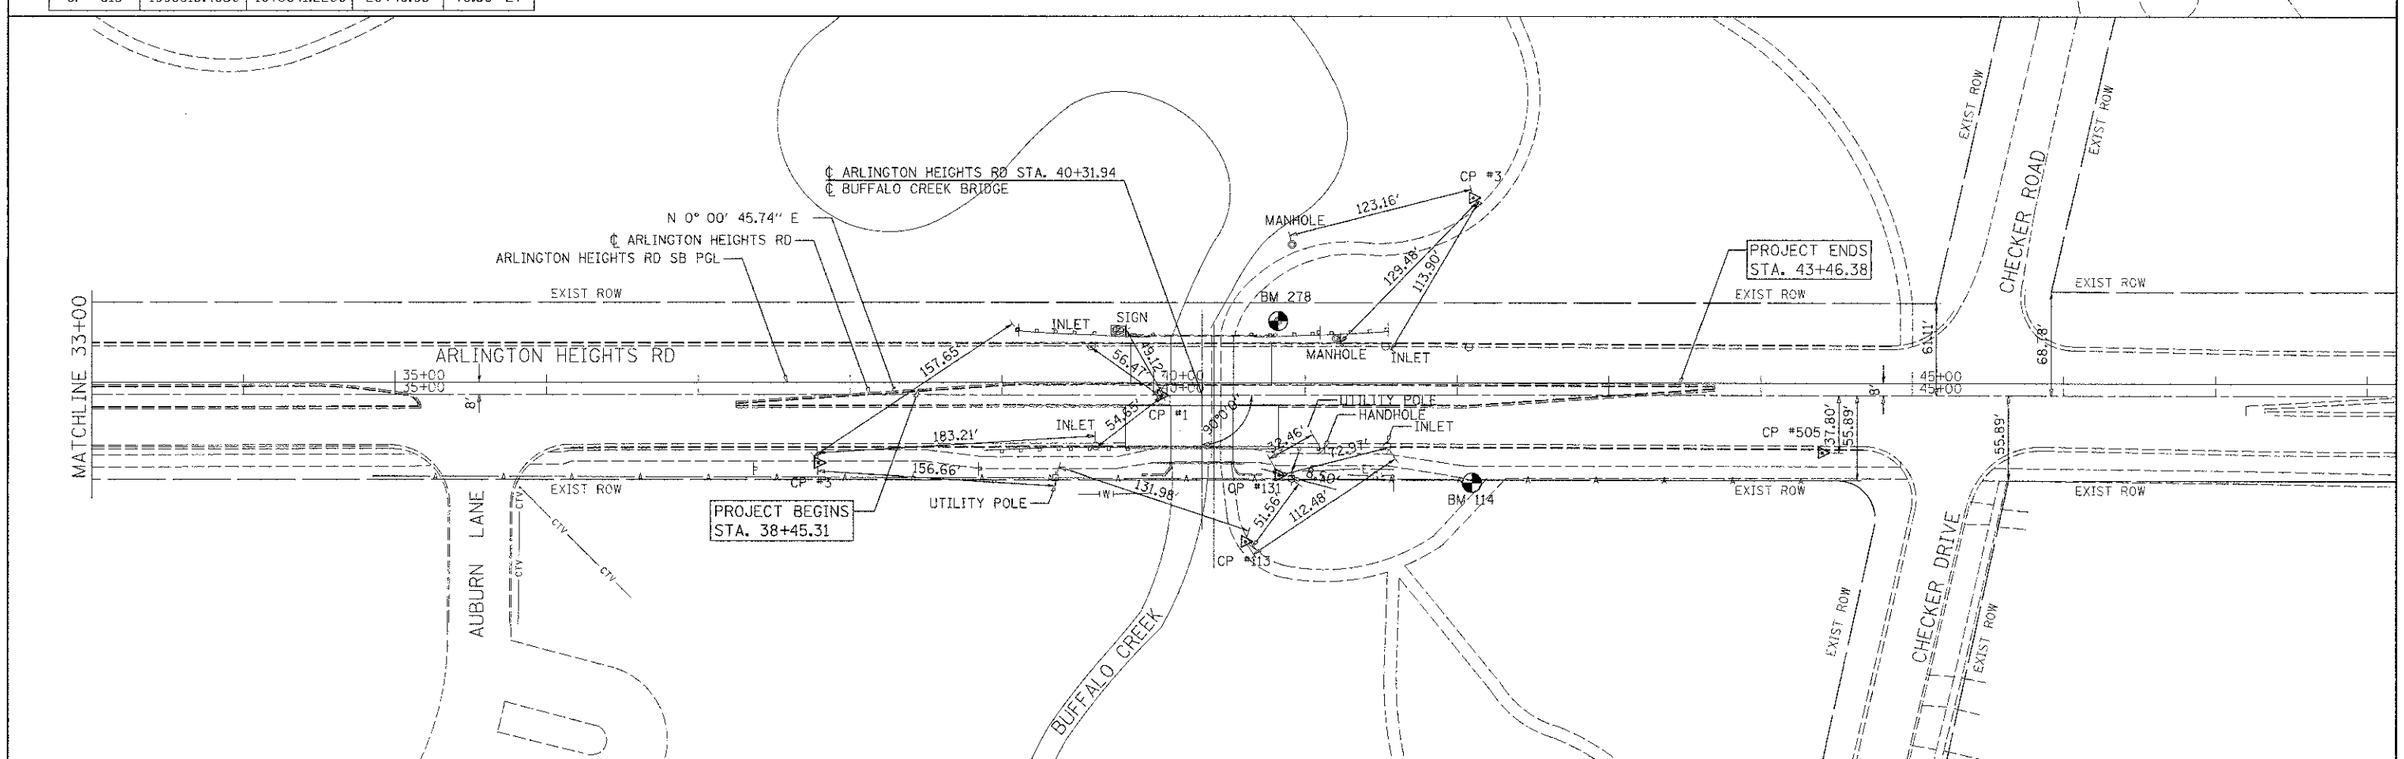

FILE NAME = LC1143-sht-AT6.dgn	USER NAME = 3202111143	DESIGNED - TC	REVISED -
		DRAWN - LOM	REVISED -
	PLOT SCALE = 50.0000 ' / in.	CHECKED - PK	REVISED -
	PLOT DATE = 8/9/2012	DATE - 4/2012	REVISED -

STATE OF ILLINOIS
DEPARTMENT OF TRANSPORTATION

ALIGNMENT, TIES, AND BENCHMARKS

SCALE: 1" = 50' | SHEET 1 OF 1 SHEETS | STA. 38+45.31 TO STA. 43+46.38

F.A.U RTE.	SECTION	COUNTY	TOTAL SHEETS	SHEET NO.
2626	10-00193-07-BR	LAKE	37	6
		CONTRACT NO. 63713		

ILLINOIS FED. AID PROJECT