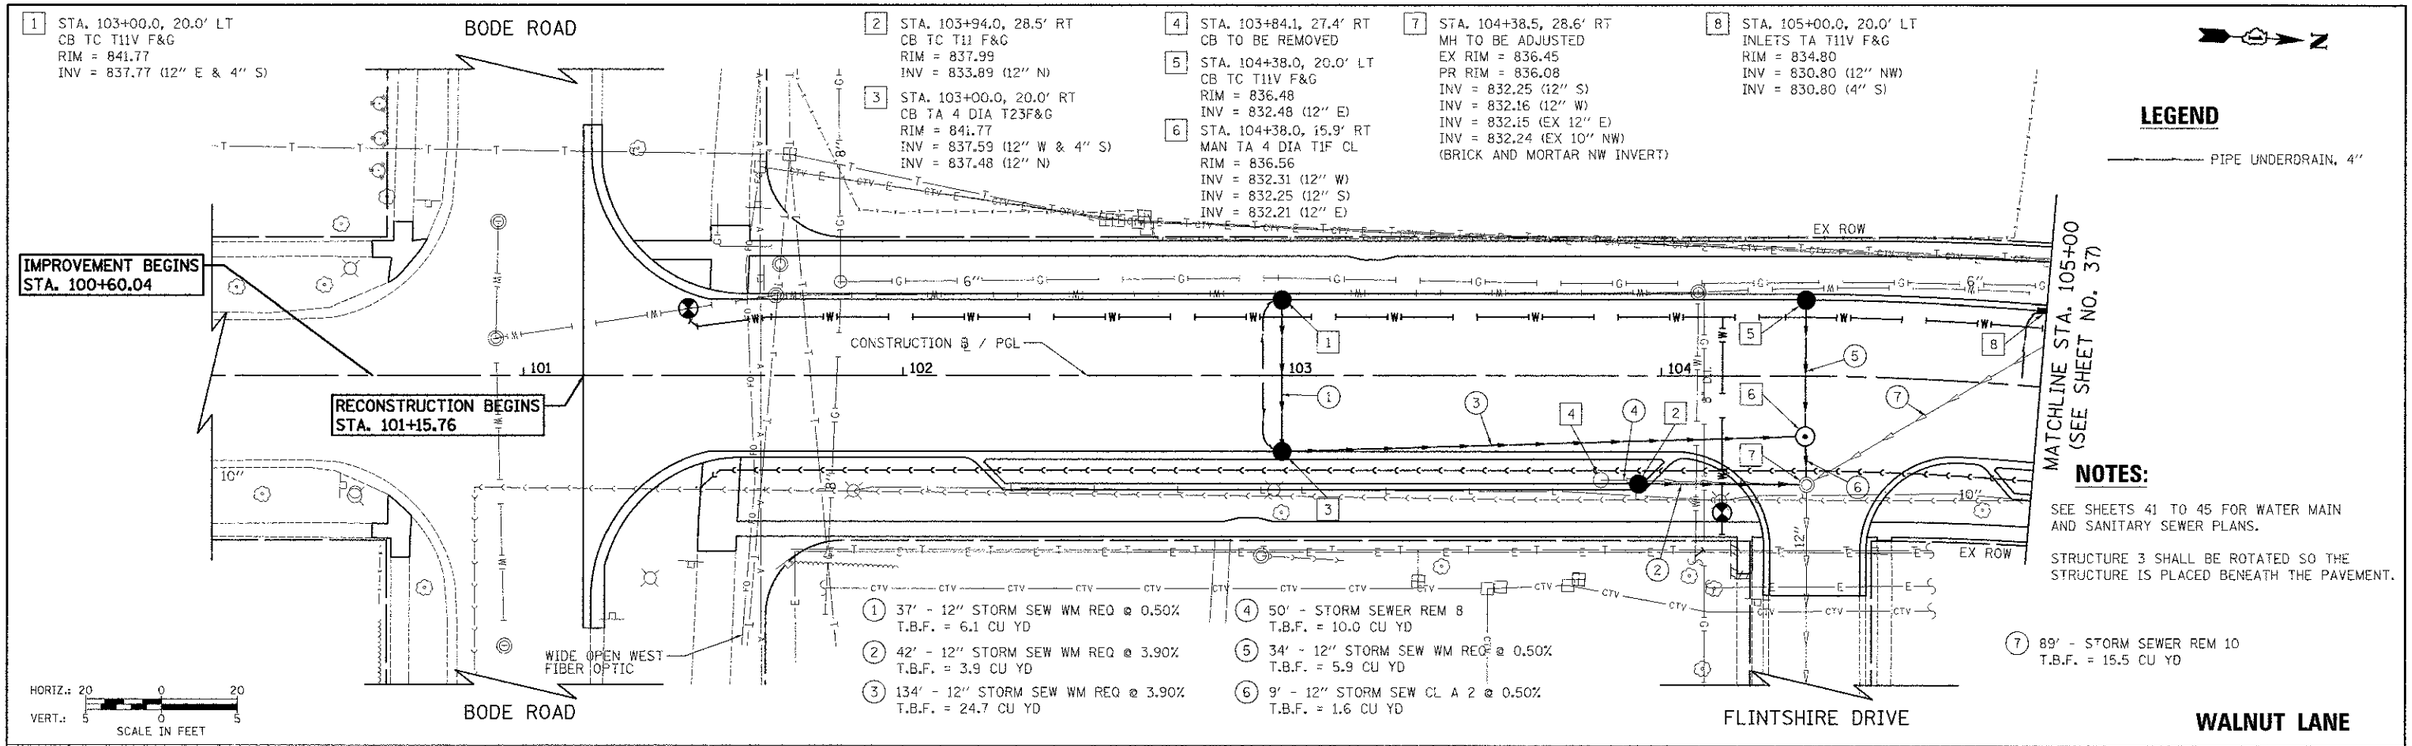

LEGEND

PIPE UNDERDRAIN, 4"

NOTES:

SEE SHEETS 41 TO 45 FOR WATER MAIN AND SANITARY SEWER PLANS.

STRUCTURE 3 SHALL BE ROTATED SO THE STRUCTURE IS PLACED BENEATH THE PAVEMENT.

WALNUT LANE

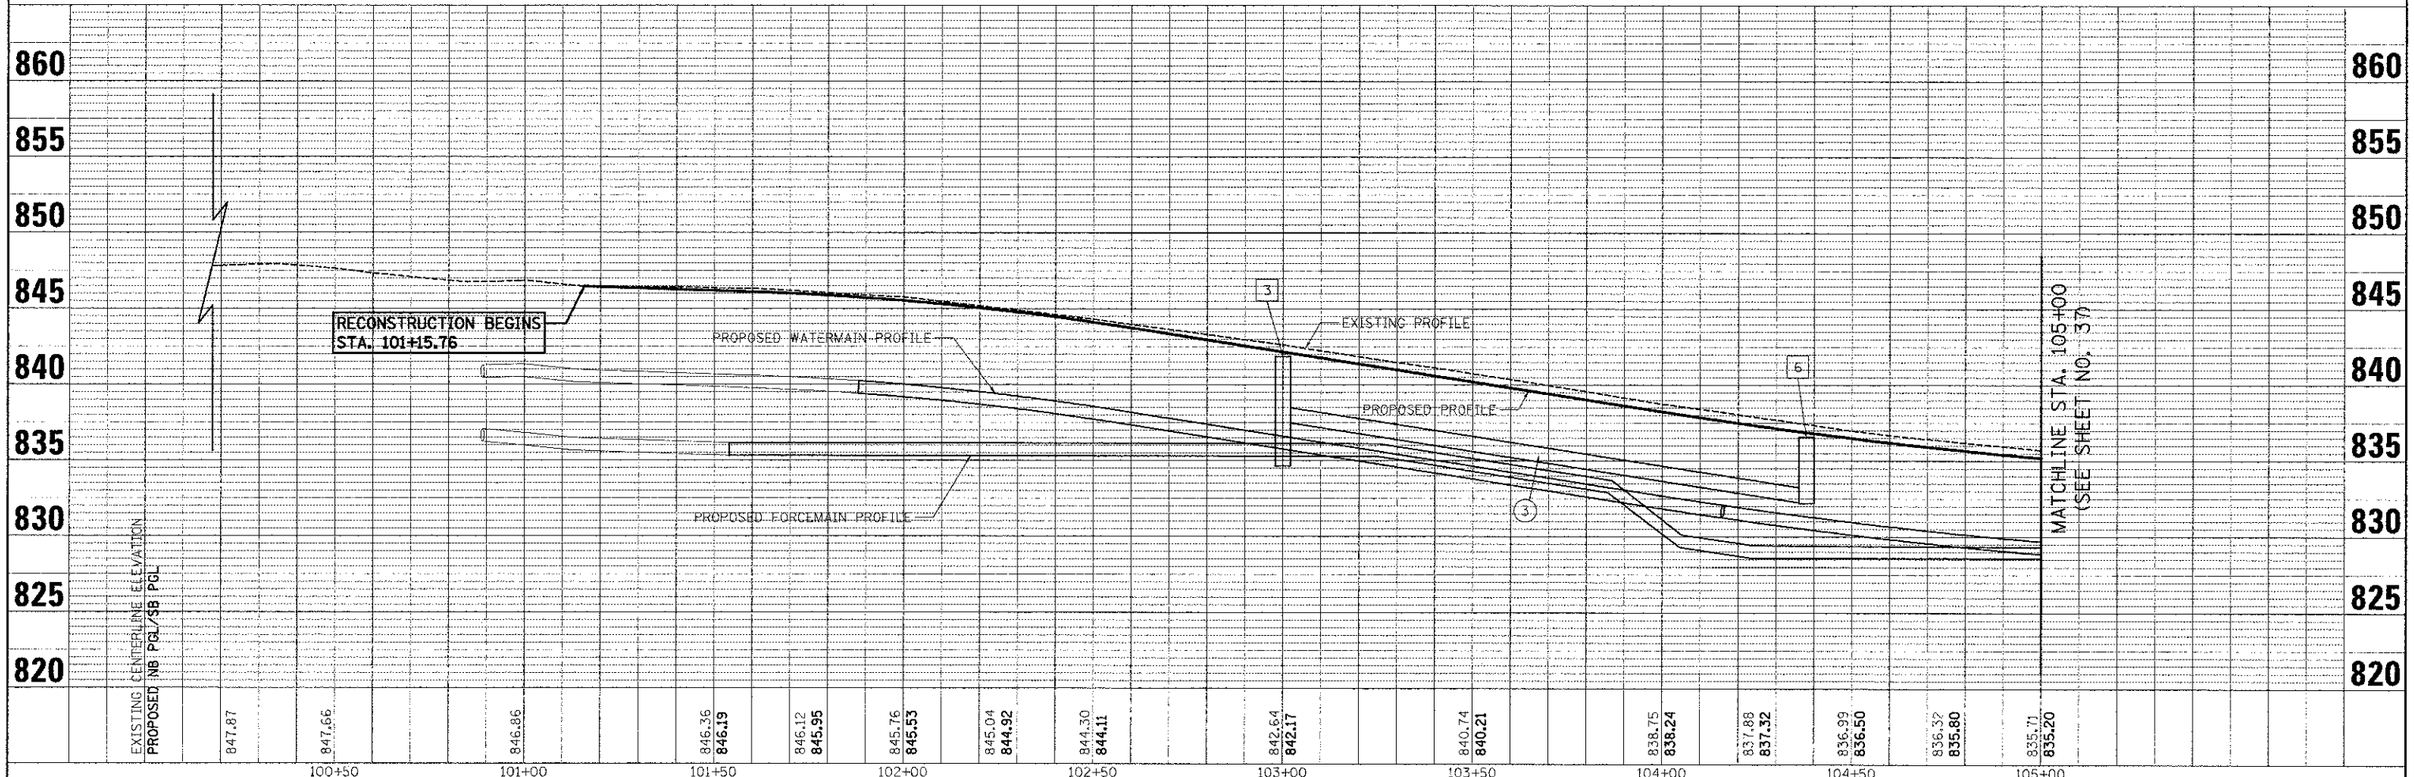

FILE NAME = ...\DU_01.dgn	USER NAME = djk	DESIGNED - JSM	REVISED -
		DRAWN - JSM	REVISED -
	PLOT SCALE = 20.0000 ' / in.	CHECKED - DJK	REVISED -
	PLOT DATE = 8/15/2012	DATE - 8/20/2012	REVISED -

STATE OF ILLINOIS
DEPARTMENT OF TRANSPORTATION

WALNUT LANE
DRAINAGE PLAN

SCALE: H: 1" = 20' V: 1" = 5' | SHEET NO. 1 OF 5 SHEETS | STA. 101+15.76 TO STA. 105+00.00

F.A.U. RTE.	SECTION	COUNTY	TOTAL SHEETS	SHEET NO.
2556	08-00094-00-PV	COOK	113	36

CONTRACT NO. 63738

ILLINOIS FED. AID PROJECT M-9003(494)