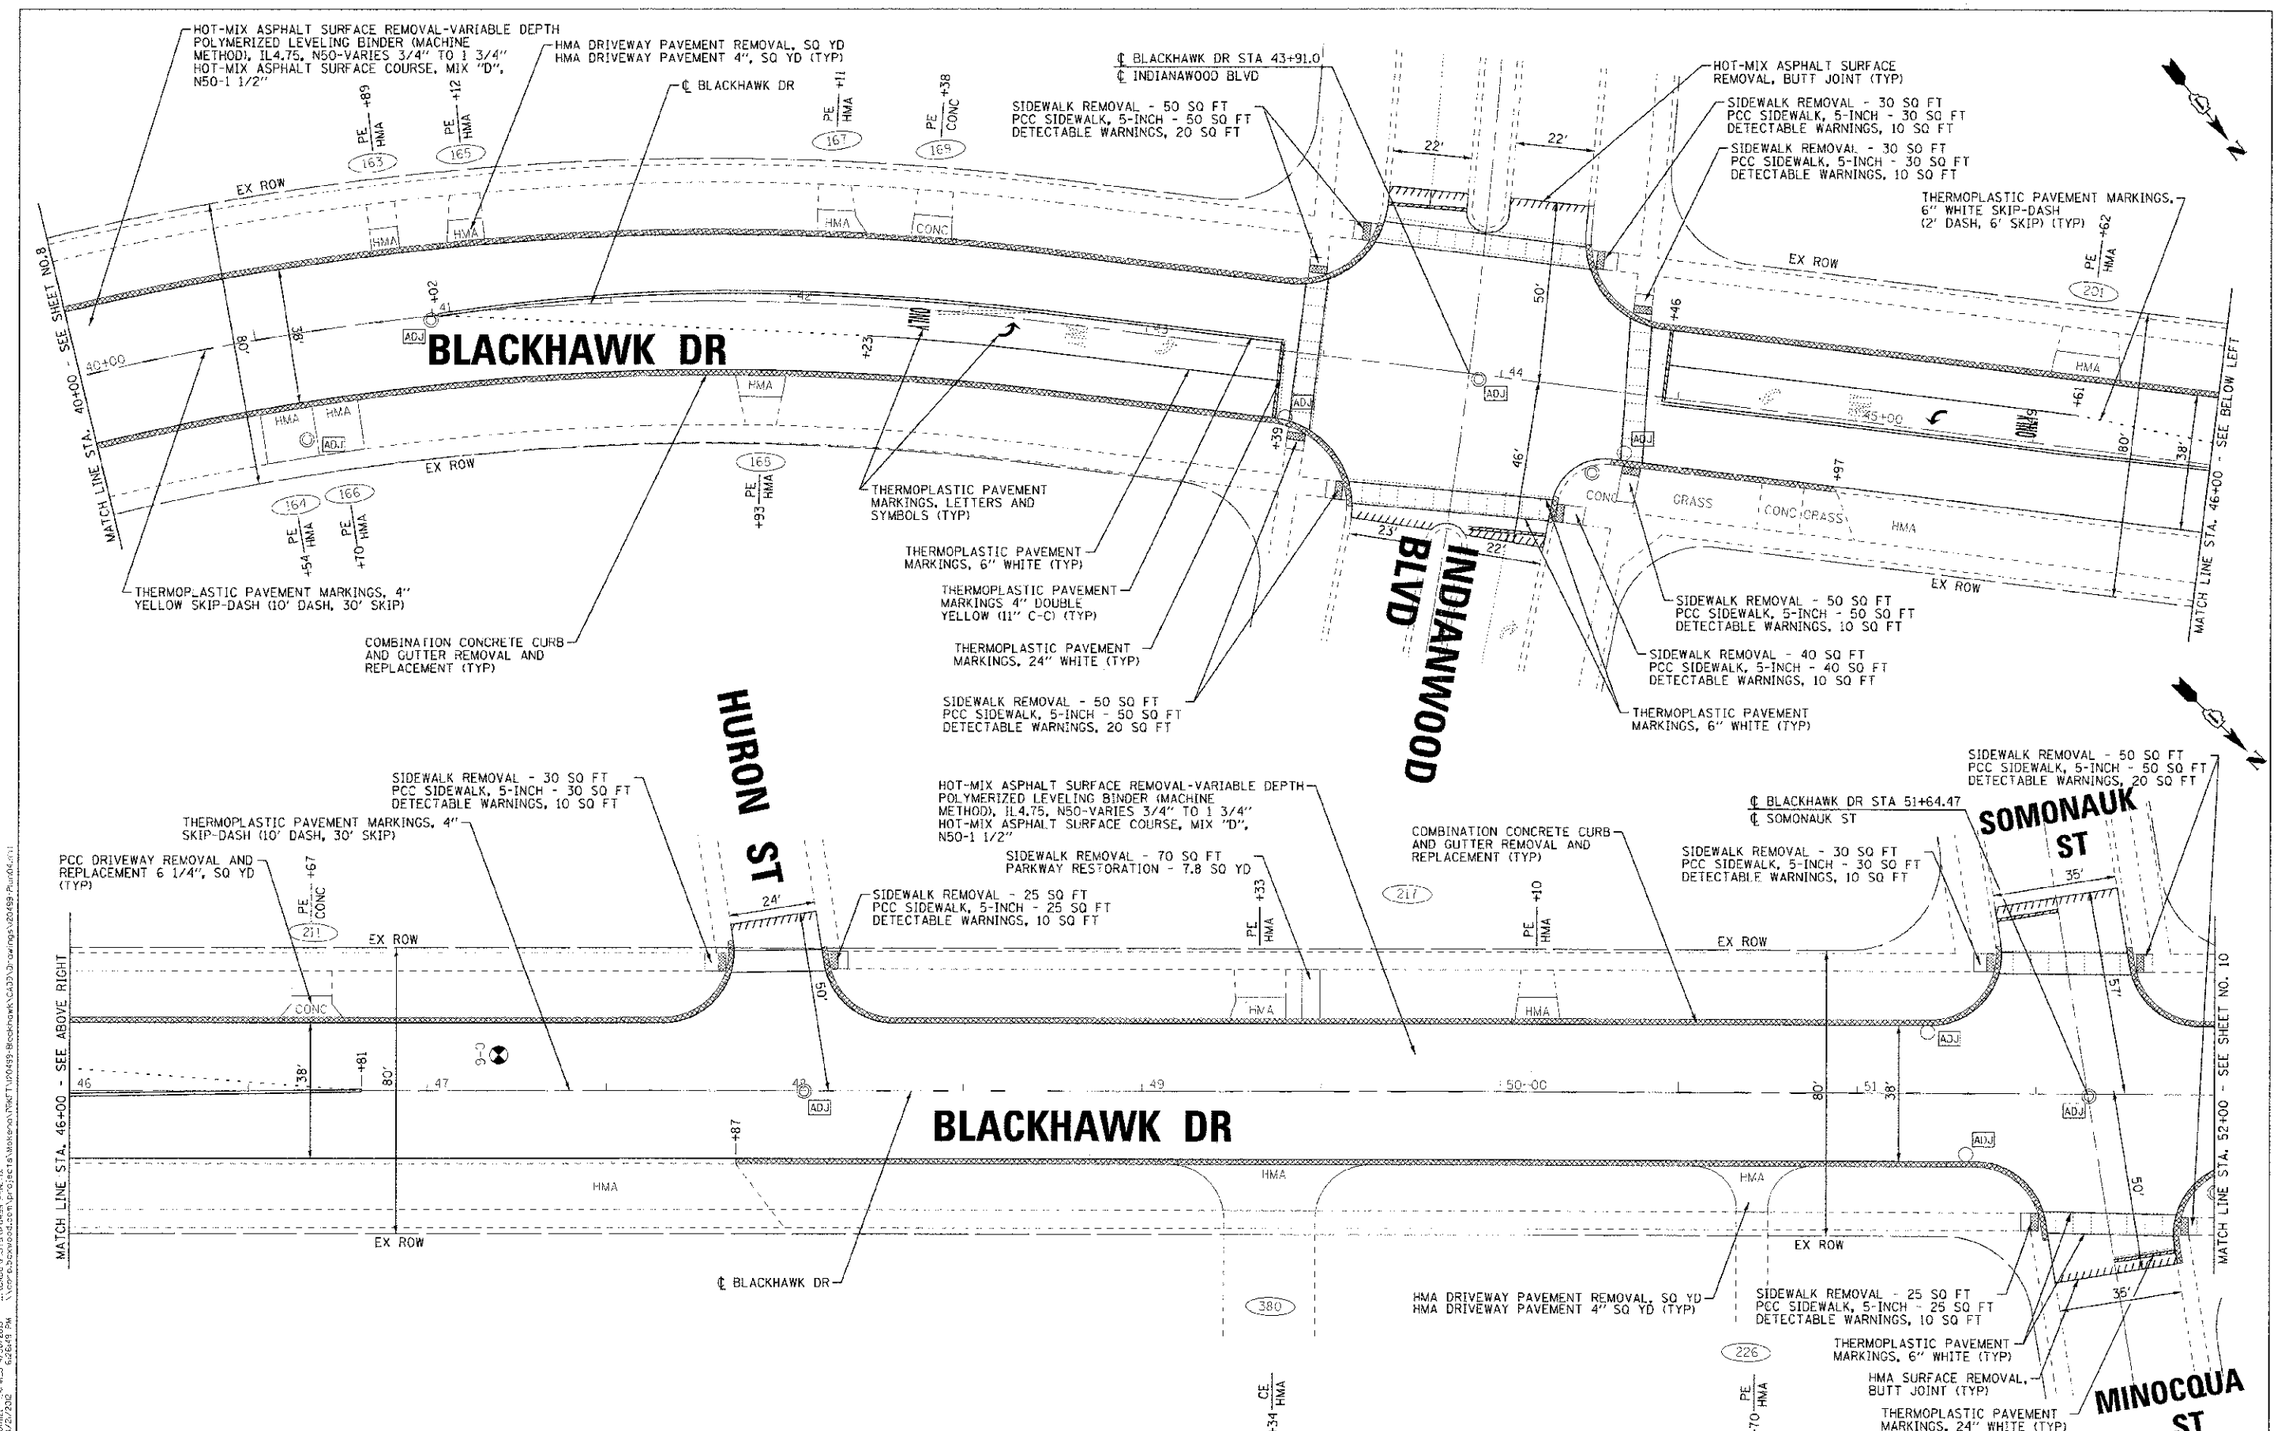

DESIGNED - BNP	REVISED -	VILLAGE OF PARK FOREST, ILLINOIS BLACKHAWK DRIVE RESURFACING	BLACKHAWK DRIVE PLAN	F.A.U. RTE.	SECTION	COUNTY / TOTAL SHEETS / SHEET NO.
DRAWN - BCD	REVISED			1057	12-00097-00-RS	COOK-WILL / 24 / 9
CHECKED - TAO	REVISED -			CONTRACT NO. 63740		
DATE - 08/21/12	FILE - 120499-Plan04.sht		SCALE: 1"=20' STA. 40+00 TO STA. 52+00	FED. ROAD DIST. NO. 1	ILLINOIS	FED. AID PROJECT M-4003(077)

BAXTER & WOODMAN Consulting Engineers

COPYRIGHT © 2012 BY BAXTER & WOODMAN INC.
STATE OF ILLINOIS - PROFESSIONAL DESIGN FIRM LICENSE NO. 184 EXPIRES 4/30/2013
PLOTTED BY: 8/21/2012 6:42:49 PM