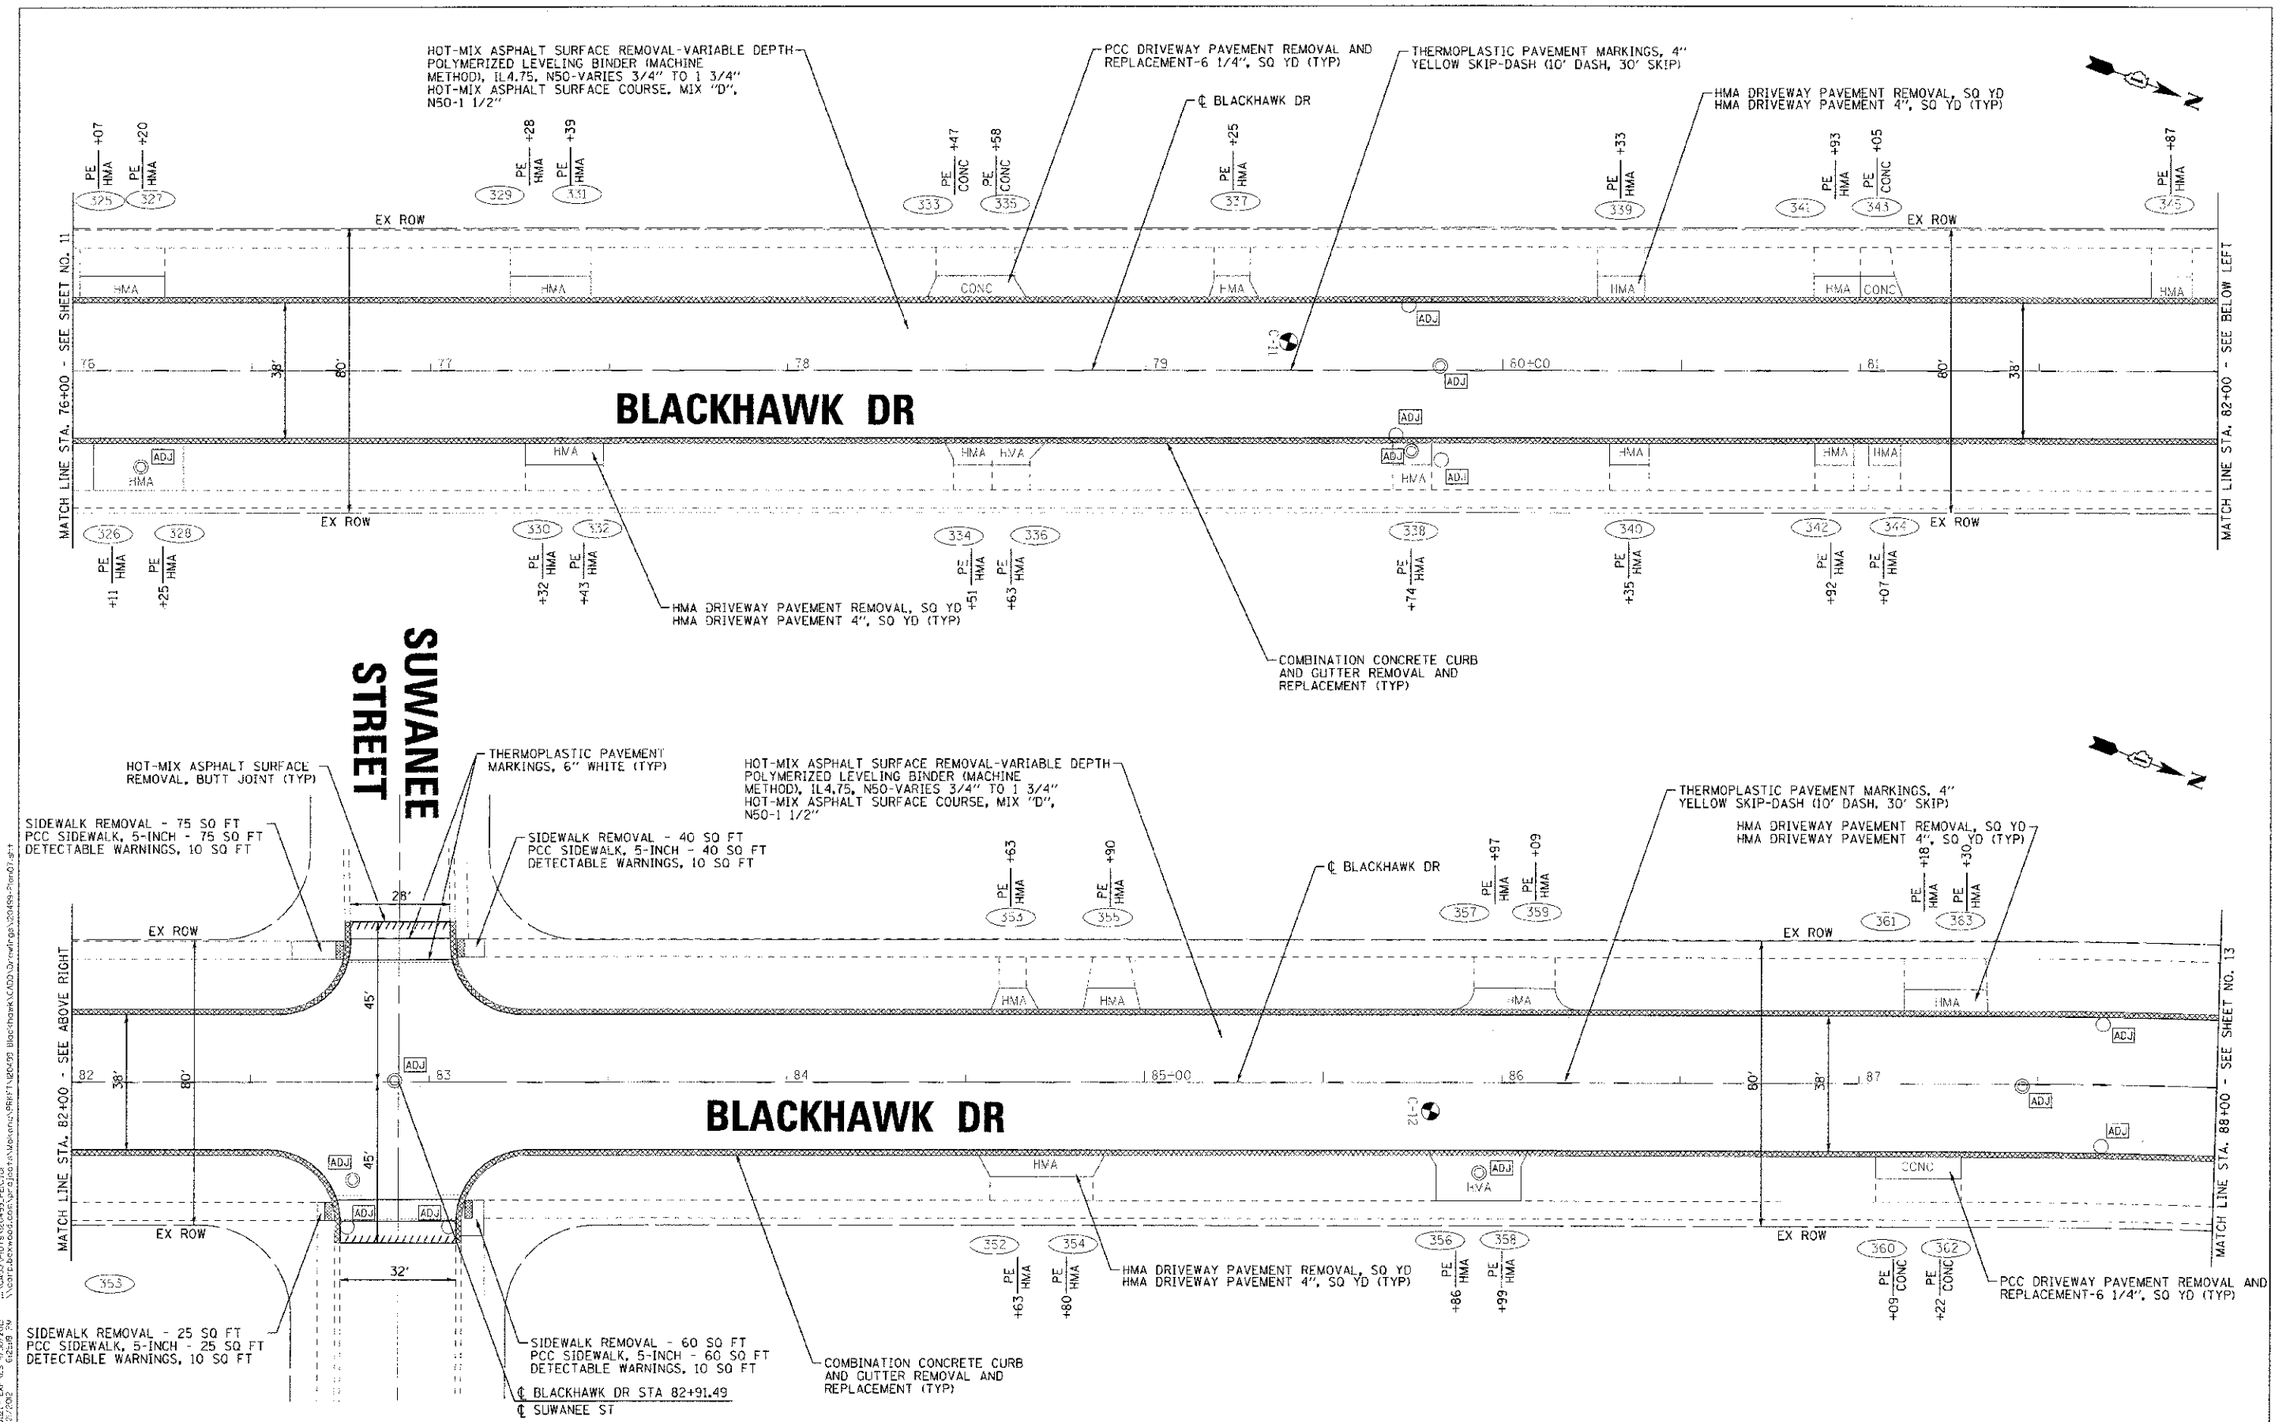

DESIGNED - BNP	REVISED -	VILLAGE OF PARK FOREST, ILLINOIS BLACKHAWK DRIVE RESURFACING	BLACKHAWK DRIVE PLAN
DRAWN - BCD	REVISED -		
CHECKED - TAG	REVISED -		
DATE - 08/21/12	FILE - 120499-Plan07.sht		SCALE: 1"=20' STA. 76+00 TO STA. 88+00

F.A.U. RTE.	SECTION	COUNTY	TOTAL SHEETS	SHEET NO.
1057	12-00097-00-RS	COOK-WILL	24	12
		CONTRACT NO. 63740		
FED. ROAD DIST. NO. 1	ILLINOIS	FED. AID PROJECT	M-4003(077)	

COPYRIGHT © 2012 BY BAXTER & WOODMAN, INC.
STATE OF ILLINOIS - PROFESSIONAL DESIGN FIRM
LICENSE NO. 184-001021 - EXPIRES 4/30/2012
Released 8/21/2012 6:23:18 PM