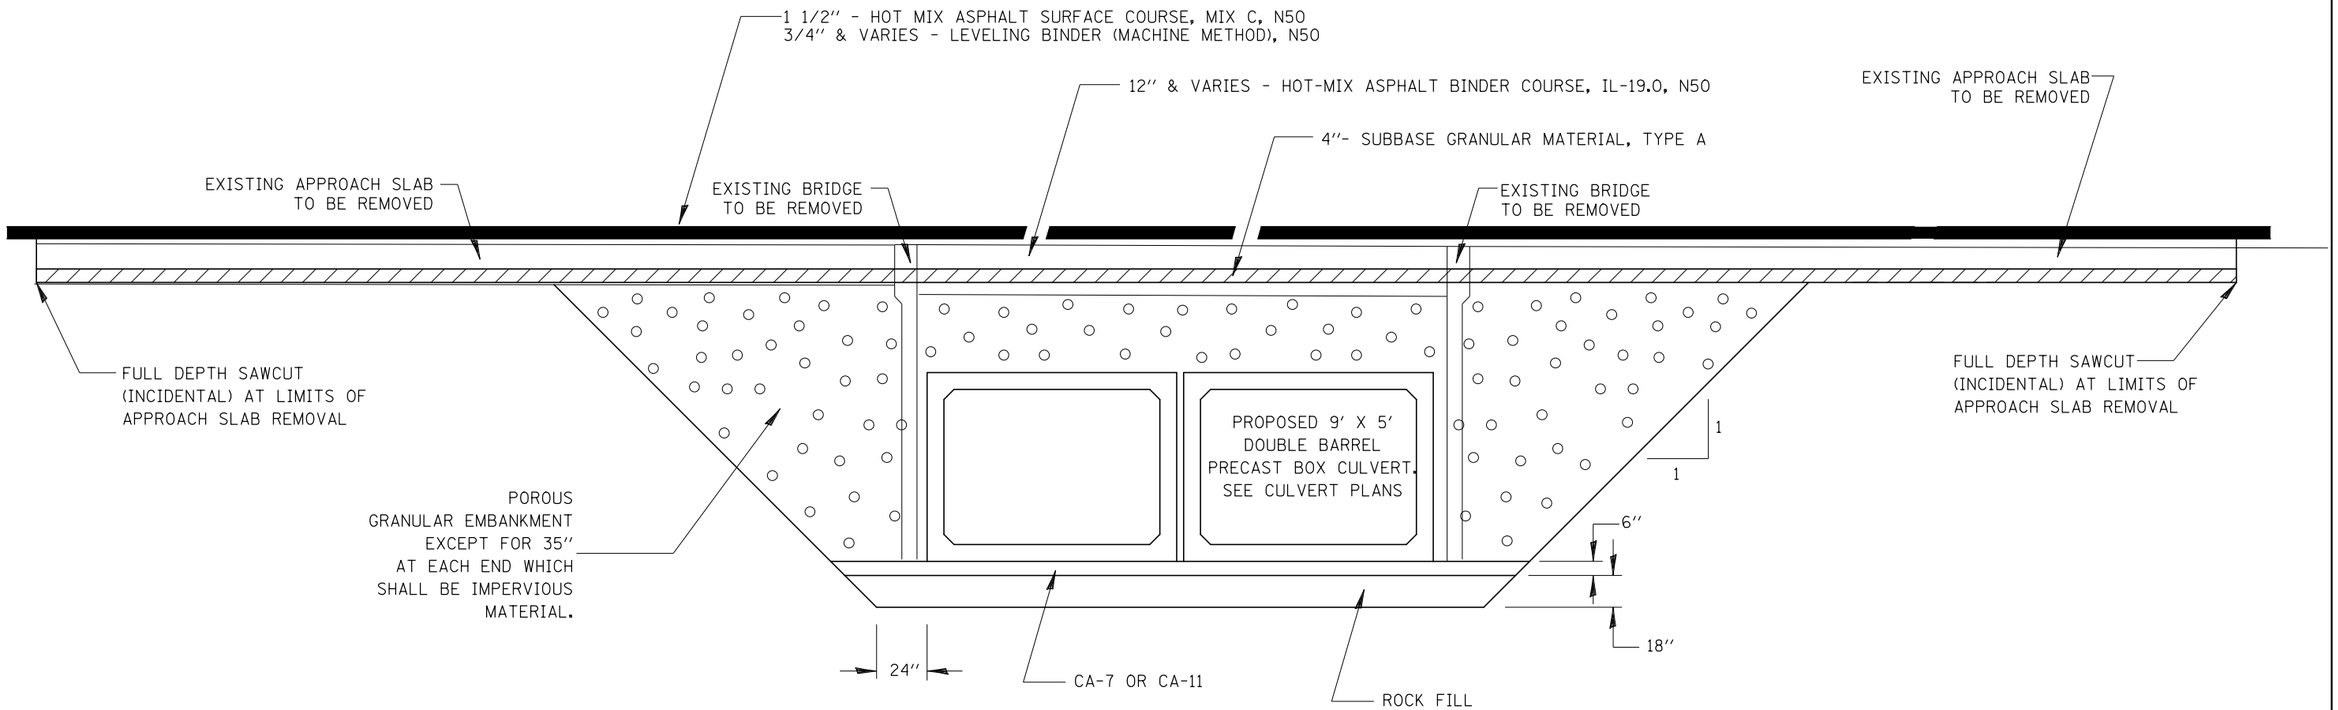

SECTION THROUGH PRECAST BOX CULVERT

FILE NAME = $FILE$	USER NAME = $USER$	DESIGNED - RAC	REVISED -	STATE OF ILLINOIS DEPARTMENT OF TRANSPORTATION	ZROKA engineering	Zroka Engineering, P.C. 4216 North Hermitage Chicago, IL 60613	DETAILS	F.A.P. RTE.	SECTION	COUNTY	TOTAL SHEETS / SHEET NO.
		DRAWN - RAC	REVISED -					623	(H)BR-1	LASALLE	32 / 27
	PLOT SCALE = $SCALE$	CHECKED - DAZ	REVISED -							CONTRACT NO. 66A13	
	PLOT DATE = $DATE$	DATE - 08/10/12	REVISED -		SCALE: N.T.S.	SHEET NO. 2 OF 2 SHEETS			ILLINOIS	FED. AID PROJECT	