


## LEFT TURN LANE WITH APPROACH MEDIAN

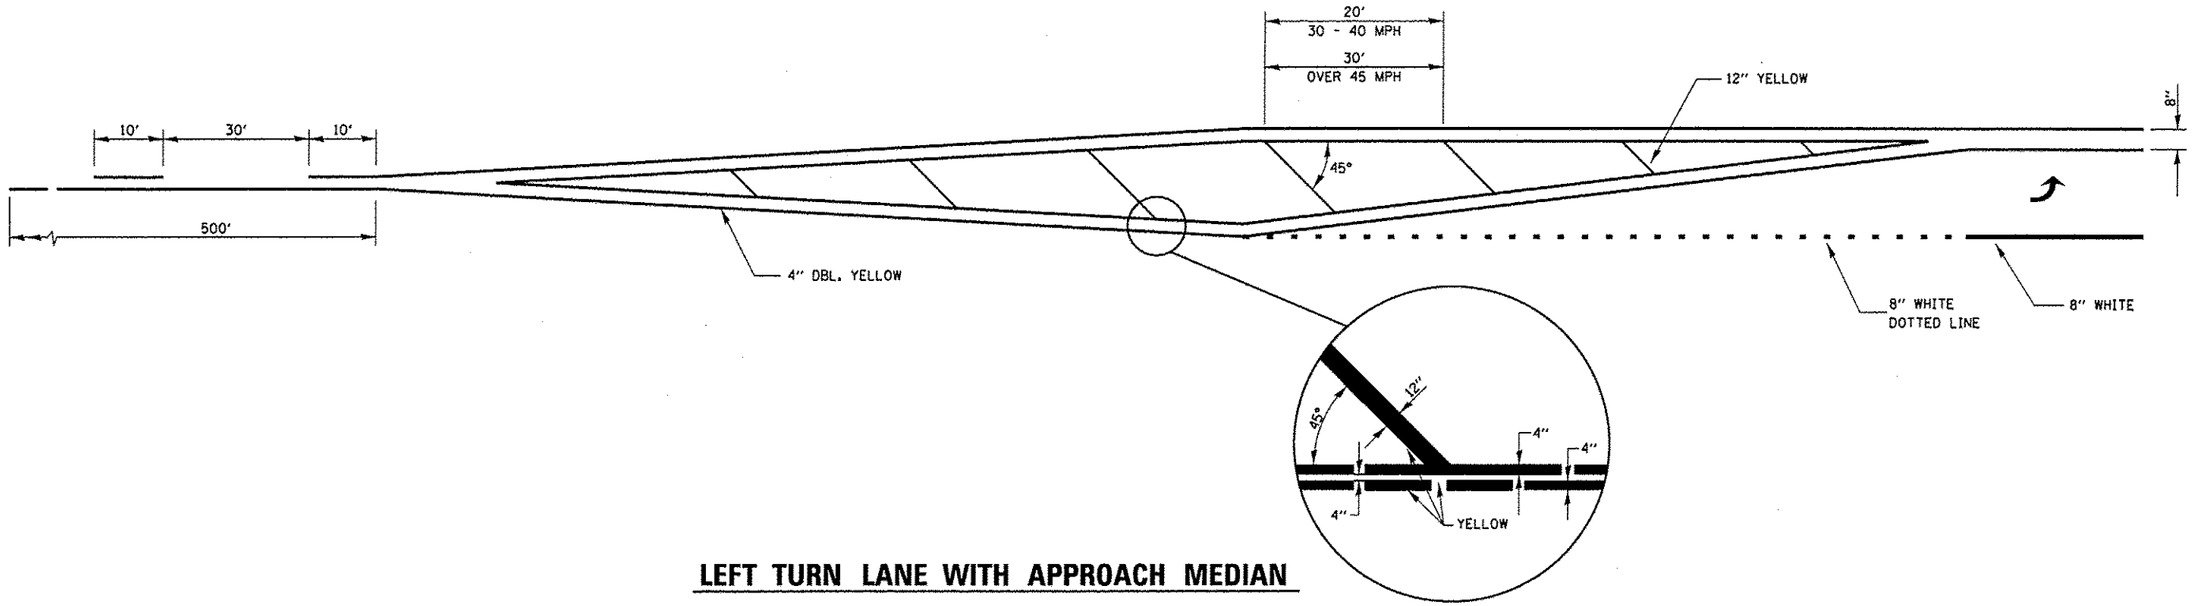


## LEFT TURN LANE
## TYPICAL APPLICATION




## ADVANCE AND INTERSECTION LANE
## DIVIDER LINES

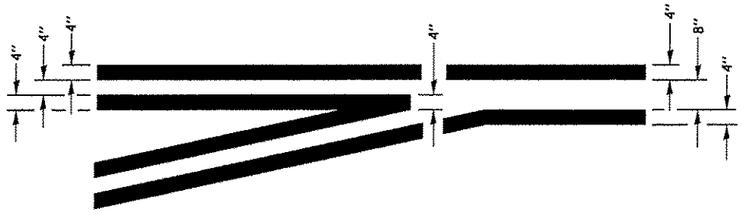


(SEE TYPICAL SECTIONS)

## PAVEMENT MARKING
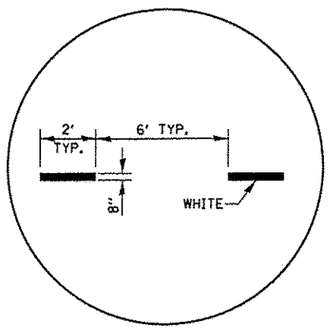
| | | | |
|---|---|---|---|
| FILE NAME = | USER NAME = woodshankrl | DESIGNED - RW | REVISED - |
| or\pw_work\pwidot\woodshankrl\d0311655\D066C44-sht-details.dgn | | DRAWN - RW | REVISED - |
| | PLOT SCALE = 100.0000 ' / in. | CHECKED - | REVISED - |
| Default | PLOT DATE = 8/30/2012 | DATE - | REVISED - |

**STATE OF ILLINOIS**
**DEPARTMENT OF TRANSPORTATION**

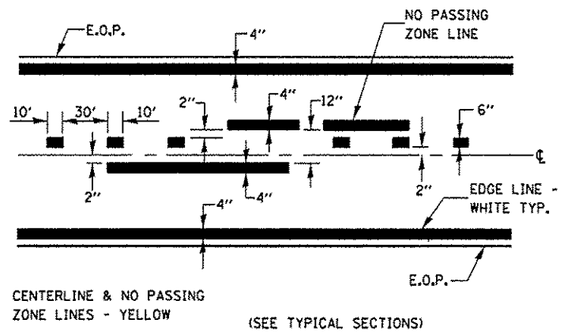**TYPICAL PAVEMENT MARKING**

SCALE: | SHEET 1 OF 1 SHEETS | STA. | TO STA.

| F.A.P. RTE. | SECTION | COUNTY | TOTAL SHEETS | SHEET NO. |
|---|---|---|---|---|
| 587 | (5D-8HB)PATCHING | LASALLE | 8 | 8 |
| | | CONTRACT NO. 66C44 | | |
| | | ILLINOIS FED. AID PROJECT | | |