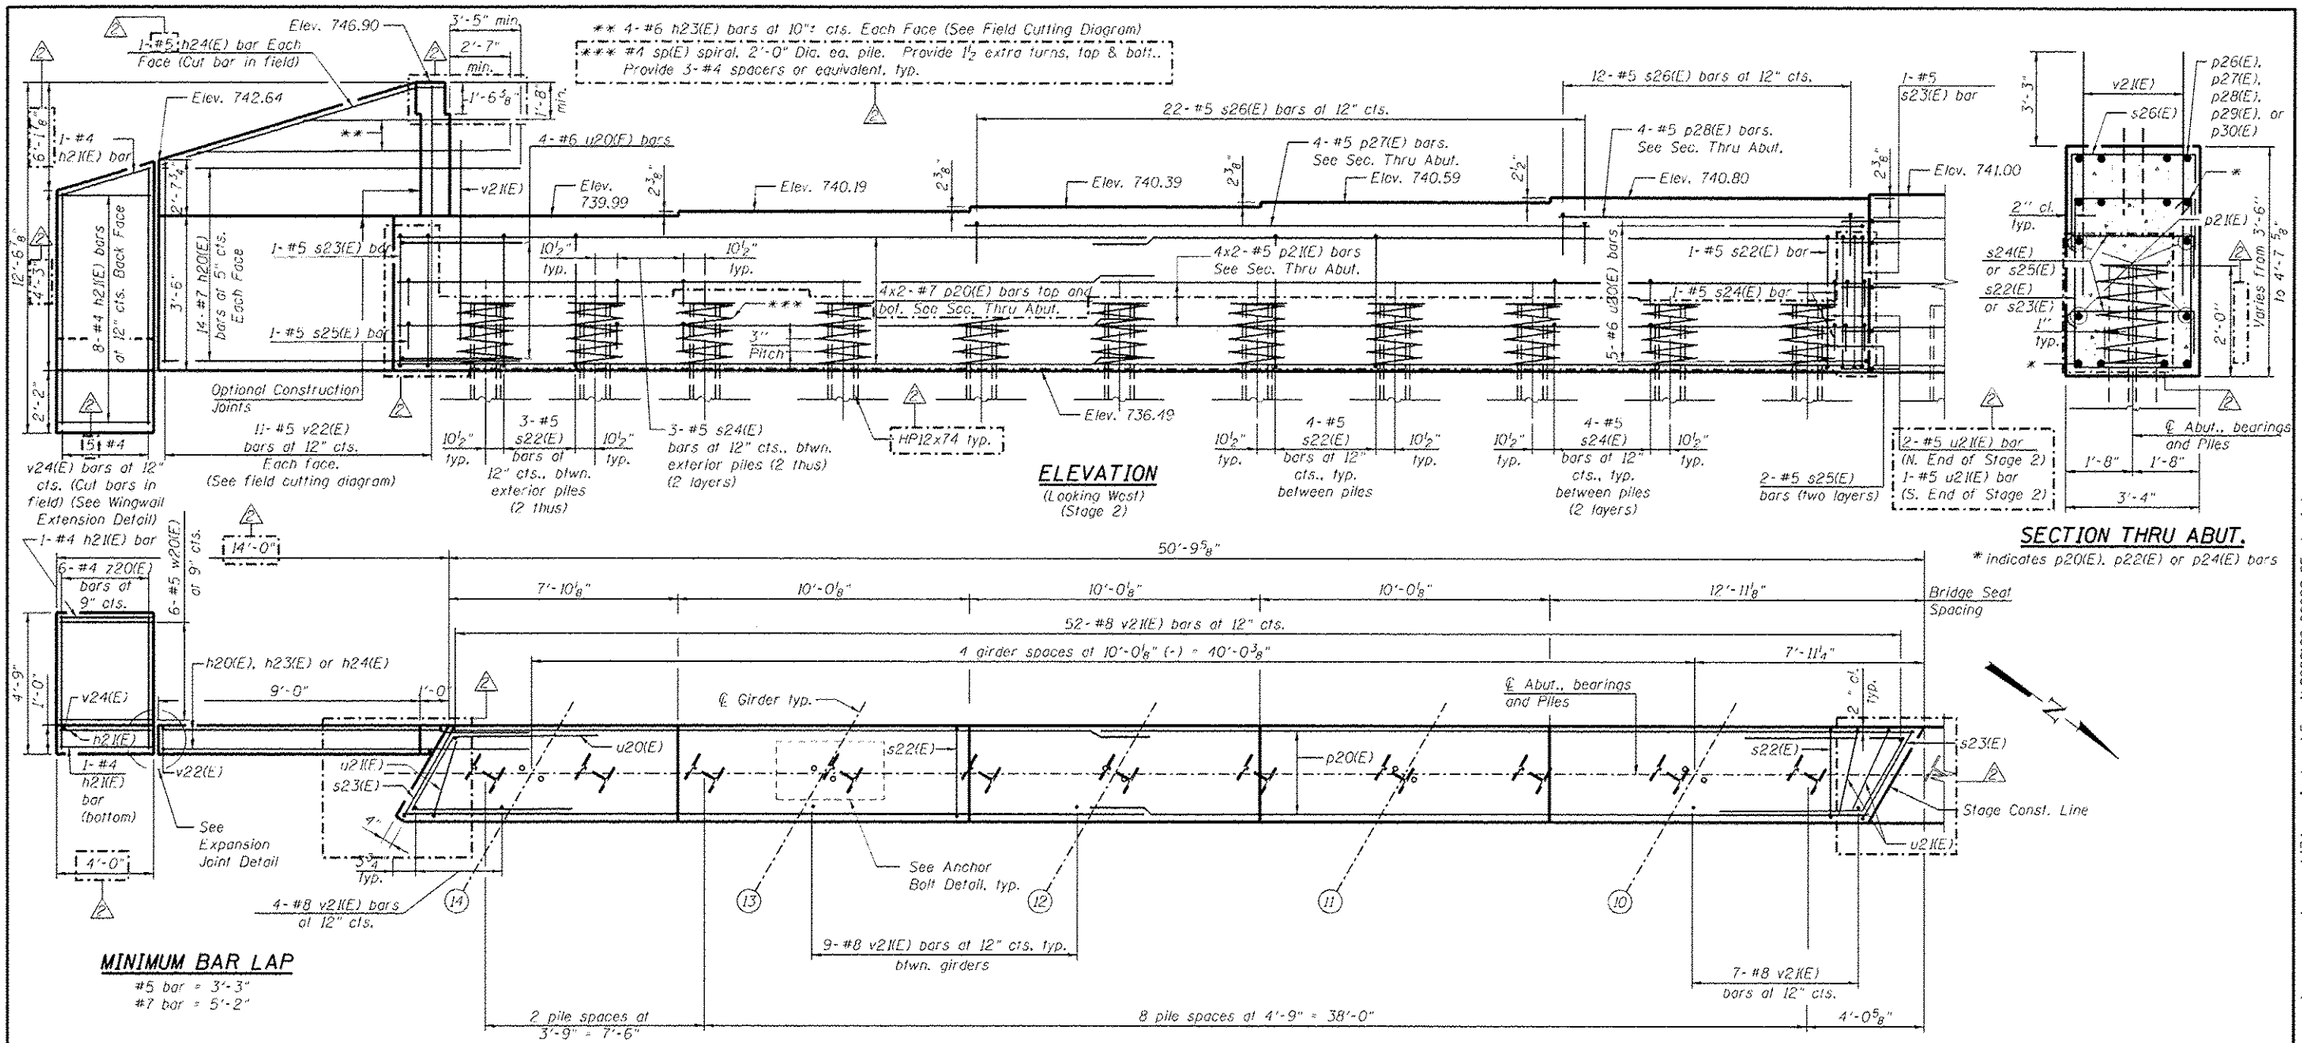

NOTES:

1. For details of Bar Splicers, see sheet SC44.
2. For details of piles, see sheet SC43.
3. Pour steps monolithically with cap.
4. For Bill of Material and Bar List, see sheet SC36.
5. Adjust bar spacing to avoid anchor bolt locations.
6. Flare all u2(E) bars between the s23(E) bar and the end pile.

benesch
engineers · scientists · planners
Alfred Benesch & Company
205 North Michigan Avenue, Suite 2400
Chicago, Illinois 60601
312-565-0450 Job No. 10056

FILE NAME = 0900169_68620_35_abut1.dgn	USER NAME = abecker	DESIGNED - DTS	REVISED - 10/23/2012 MFB
		CHECKED - SLD/JLS	REVISED -
	PLOT SCALE =	DRAWN - PRT/DTS	REVISED -
	PLOT DATE = 10/22/2012	CHECKED - SLD	REVISED -

STATE OF ILLINOIS
DEPARTMENT OF TRANSPORTATION

WEST ABUTMENT DETAILS 1 OF 3
STRUCTURE NO. 090-0169
SHEET NO. SC35 OF SC63 SHEETS

F.A.I. RTE.	SECTION	COUNTY	TOTAL SHEETS	SHEET NO.
74	90-(14R)(14HB-4,14,14HVB)BR	TAZEWELL	2433	2011
		CONTRACT NO. 68620		
	ILLINOIS FED. AID PROJECT			

x:\10000s\10056\engineering_documents_phase_ii\174over_Jackson\Final\0900169_68620_35_abut1.dgn
10/22/2012 3:38:17 PM