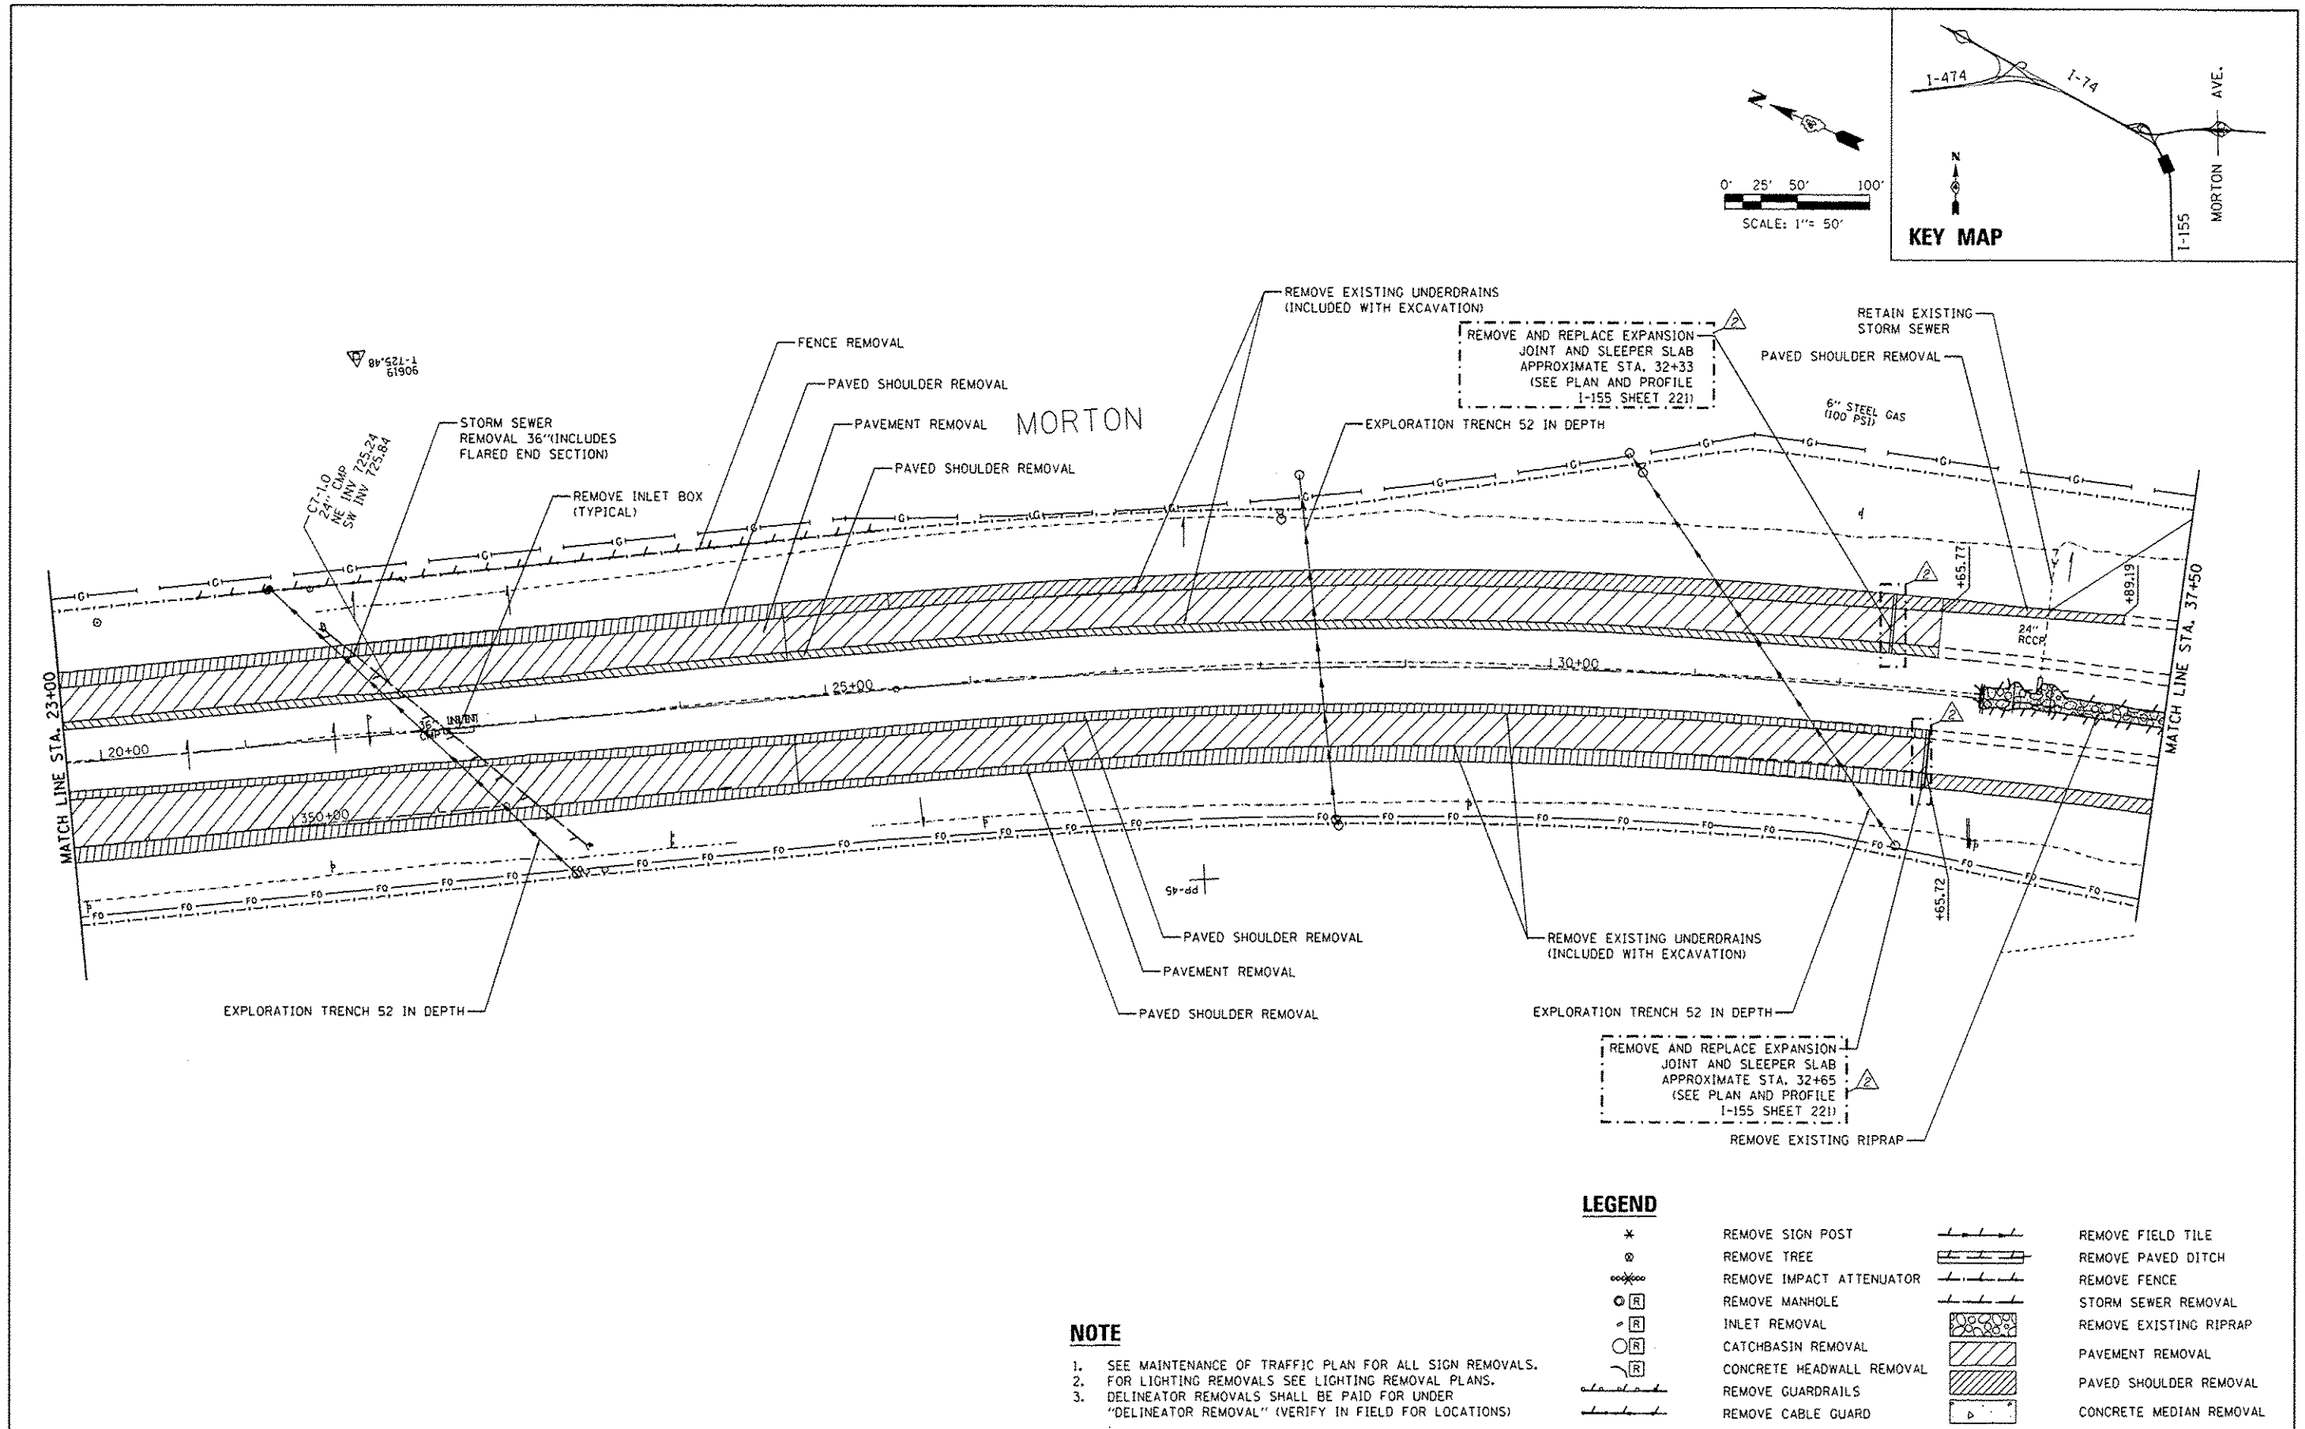

LEGEND

✳	REMOVE SIGN POST		REMOVE FIELD TILE
⊗	REMOVE TREE		REMOVE PAVED DITCH
	REMOVE IMPACT ATTENUATOR		REMOVE FENCE
R	REMOVE MANHOLE		STORM SEWER REMOVAL
R	INLET REMOVAL		REMOVE EXISTING RIPRAP
R	CATCHBASIN REMOVAL		PAVEMENT REMOVAL
R	CONCRETE HEADWALL REMOVAL		PAVED SHOULDER REMOVAL
	REMOVE GUARDRAILS		CONCRETE MEDIAN REMOVAL
	REMOVE CABLE GUARD		

NOTE

1. SEE MAINTENANCE OF TRAFFIC PLAN FOR ALL SIGN REMOVALS.
2. FOR LIGHTING REMOVALS SEE LIGHTING REMOVAL PLANS.
3. DELINEATOR REMOVALS SHALL BE PAID FOR UNDER "DELINEATOR REMOVAL" (VERIFY IN FIELD FOR LOCATIONS)

FILE NAME =	DESIGNED - HTL	REVISED - ⚠ 10/23/2012 HTL
D468628-sht-rem22 1155-rm.dgn	DRAWN - HTL	REVISED -
USER NAME = TERRA	CHECKED - DA/LVA	REVISED -
PLOT DATE = 7/16/2012	DATE - 7/20/2012	REVISED -

TERRA ENGINEERING LTD.

STATE OF ILLINOIS
DEPARTMENT OF TRANSPORTATION

MAINTENANCE OF TRAFFIC
TEMPORARY PAVEMENT DETAILS

SCALE: 1"=50' | SHEET NO. 18 OF 19 SHEETS | STA. 23+00 TO STA. 37+50

F.A.I. RTE.	SECTION	COUNTY	TOTAL SHEETS	SHEET NO.
*	90-(14R,14HB-4,14,14HVB)BR1	TAZEWELL	2433	206
		CONTRACT NO. 68620		
	ILLINOIS FED. AID PROJECT			

* 74 & 155