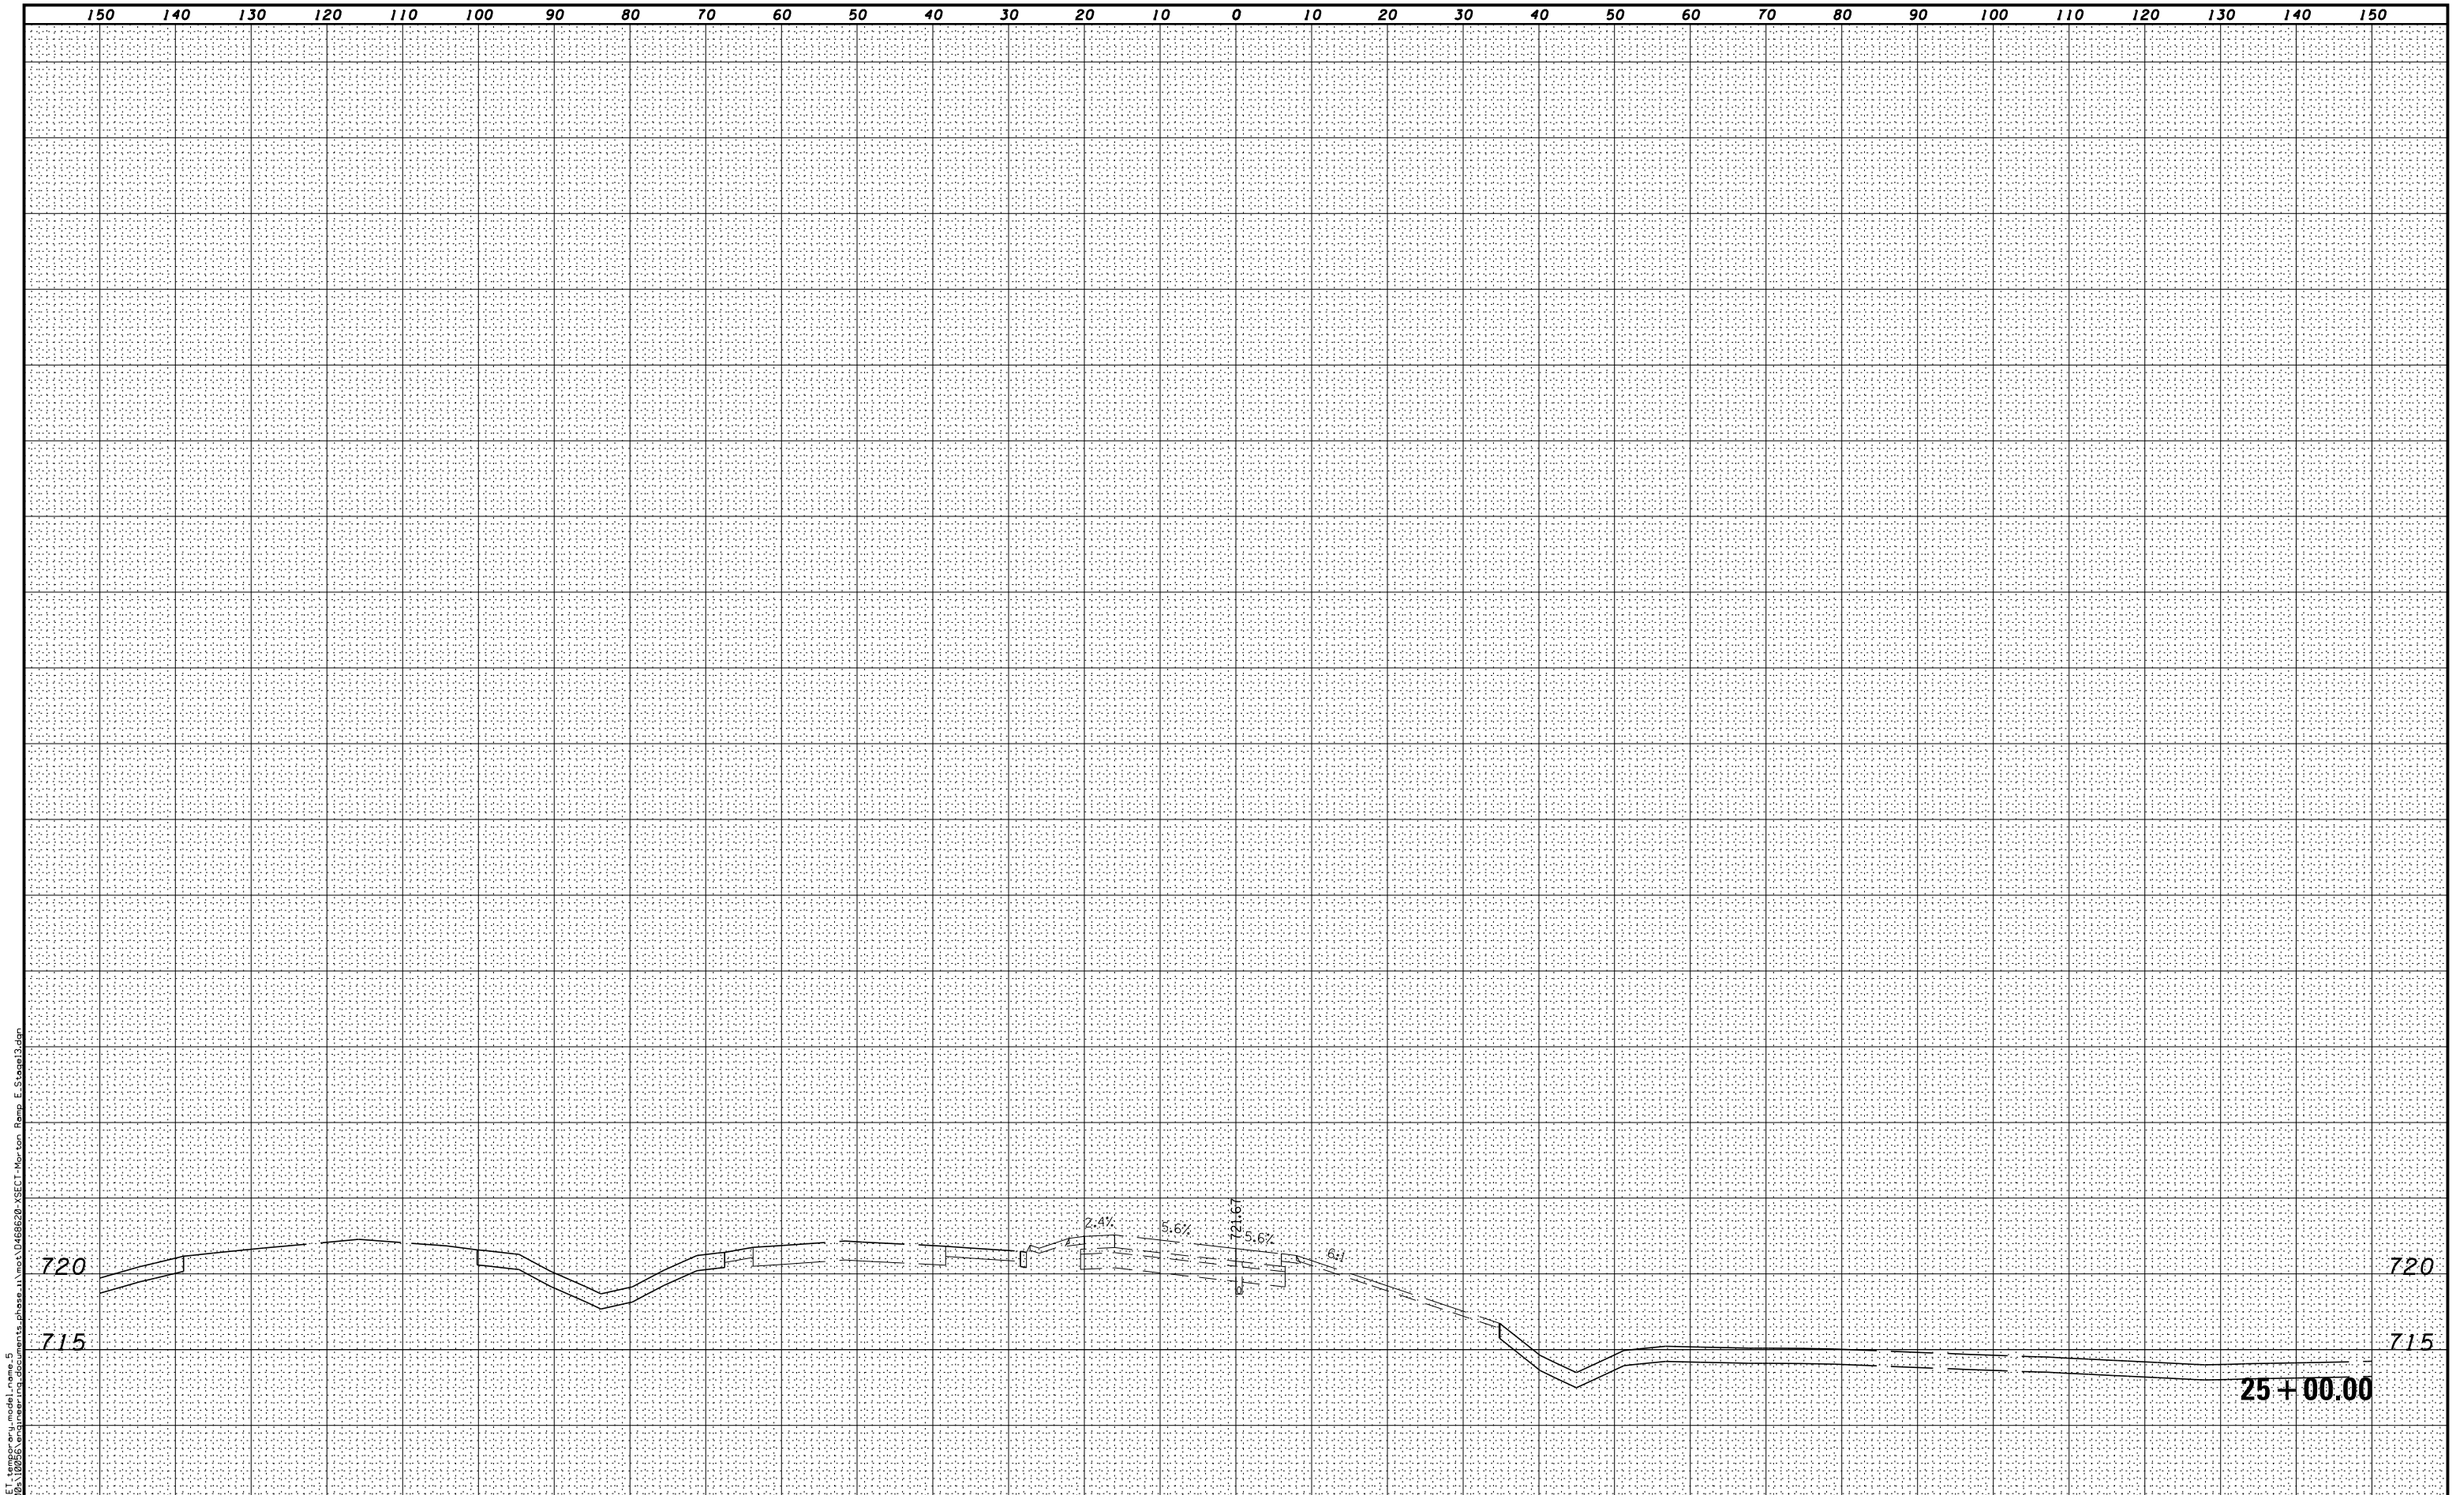

FILE NAME =	DESIGNED -	REVISED -	
...\D468620-XSECT-Morton Ramp E_Stage13.dgn	DRAWN -	REVISED -	
USER NAME = eanderson	CHECKED -	REVISED -	
PLOT DATE = 7/26/2012	DATE - JULY 20, 2012	REVISED -	

benesch
engineers · scientists · planners

STATE OF ILLINOIS
DEPARTMENT OF TRANSPORTATION

MAINTENANCE OF TRAFFIC – STAGE 13
CROSS SECTIONS – I-74 & MORTON AVE RAMP E

SCALE: H 1"=10', V 1"=5' | SHEET NO. 5 OF 5 SHEETS | STA. 25+00.00 TO STA. 25+00.00

F.A.I. RTE.	SECTION	COUNTY	TOTAL SHEETS	SHEET NO.
•	90-[14R:(14HB-4,14,14HVB)BR]	TAZEWELL	2433	1250A
		CONTRACT NO. 68620		
	ILLINOIS FED. AID PROJECT			

• 74 & 155

MODEL NAME=XS_SHEET_pwworkspace\model_name=5
DESIGN FILE=c:\0200pw\1026560\documents\phase_ii\mot\D468620-XSECT-Morton Ramp E_Stage13.dgn