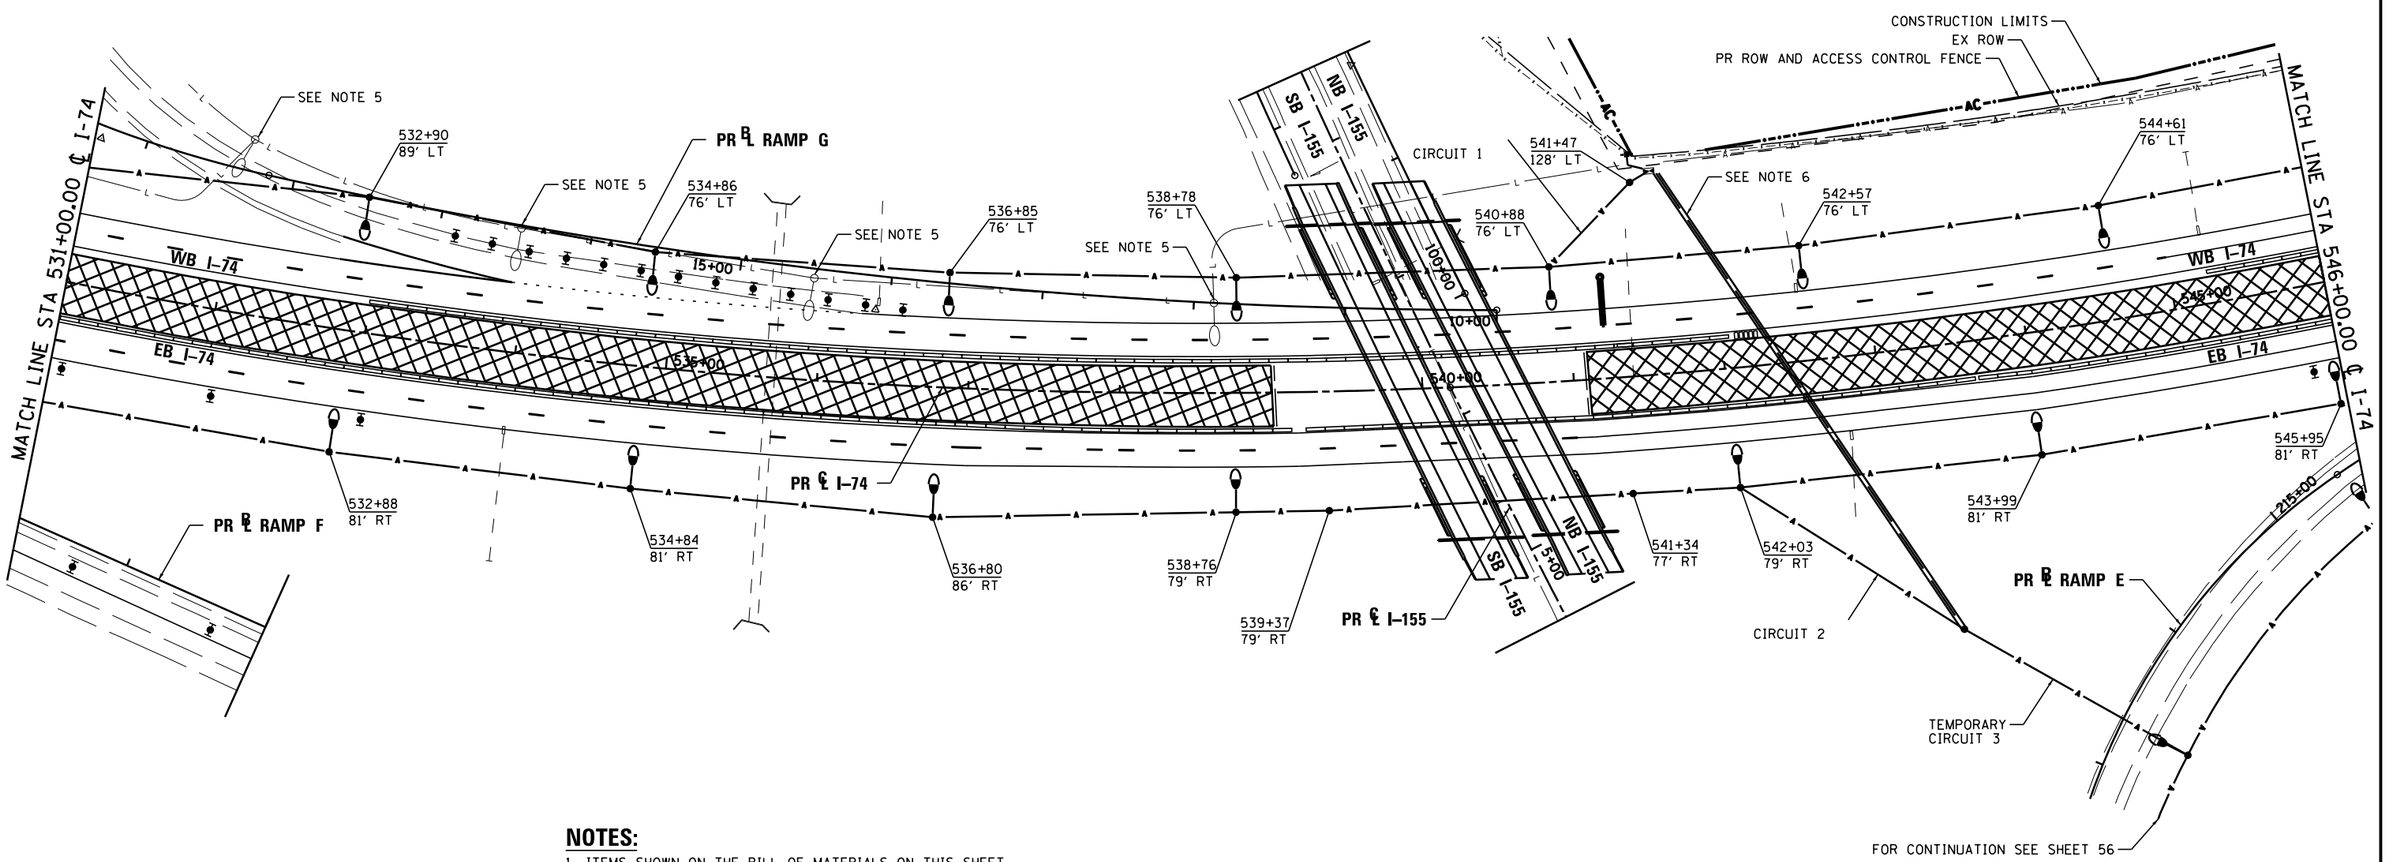

NOTES:

1. ITEMS SHOWN ON THE BILL OF MATERIALS ON THIS SHEET ARE SHOWN FOR INFORMATION ONLY. ALL MATERIALS AND LABOR NECESSARY FOR THE CONSTRUCTION AND REMOVAL OF TEMPORARY LIGHTING ITEMS SHALL BE PAID FOR WITH THE BID ITEM "TEMPORARY LIGHTING SYSTEM".
2. FOR PROPOSED CASING, SEE LIGHTING SHEET 8.
3. WOOD POLES SHALL BE EMBEDDED 20' BELOW EXISTING GRADE.
4. MULTI-MOUNT LUMINAIRES SHALL BE TILTED 25° OR AS DIRECTED BY THE ENGINEER.
5. EXISTING LIGHTING UNIT TO BE REMOVED. TEMPORARY LIGHTING IN THIS SECTION SHALL BE INSTALLED AND OPERATIONAL PRIOR TO REMOVAL.
6. CONTRACTOR SHALL PULL A UNIT DUCT WITH 4-1/C NO.2, 1/C NO. 4 GROUND THROUGH CASING AS PART OF THE TEMPORARY LIGHTING SYSTEM. UNIT DUCT TO BE ABANDONED FOLLOWING PERMANENT CONSTRUCTION. SEE PROPOSED LIGHTING PLANS FOR LOCATION AND CASING QUANTITY.

TEMPORARY LIGHTING SYSTEM – BILL OF MATERIAL – THIS SHEET

PAY ITEM	UNIT	QTY
LUMINAIRE, SODIUM VAPOR, MULTI-MOUNT, 400 WATT	EACH	16
LIGHT POLE, WOOD, 70 FOOT, CLASS 3	EACH	20
AERIAL CABLE, 2-1/C NO. 2 WITH MESSENGER WIRE	FOOT	3508
UNIT DUCT, 600V, 4-1C NO. 2, 1/C NO. 4 GROUND, (XLP-TYPE-USE), 1½" DIA. POLYETHYLENE	FOOT	364

CIRCUIT 1

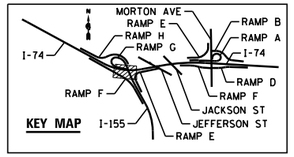

FILE NAME =	DESIGNED - BENESCH	REVISED -
...\D468620-sht-I-74-TempStg01-light06.dgn	DRAWN - NLH	REVISED -
USER NAME = tblank	CHECKED - GHT	REVISED -
PLOT DATE = 9/5/2012	DATE - JULY 20, 2012	REVISED -

benesch engineers · scientists · planners

STATE OF ILLINOIS
DEPARTMENT OF TRANSPORTATION

TEMPORARY LIGHTING
CONSTRUCTION STAGE 1

SCALE: 1"=50' | SHEET NO. 51 OF 138 SHEETS | STA. | TO STA.

F.A.I. RTE.	SECTION	COUNTY	TOTAL SHEETS	SHEET NO.
•	90-(14R);(14HB-4,14,14HVB)BR1	TAZEWELL	2433	1766
		CONTRACT NO. 68620		
	ILLINOIS FED. AID PROJECT			

• 74 & 155