STATE OF ILLINOIS
DEPARTMENT OF TRANSPORTATION

RTE.	SECTION	COUNTY	TOTAL SHEETS	SHEET NO.
FAI 74	*	TAZEWELL	236	384
STA.		TO STA.		
K.M.P.A. REG.		ILLINOIS		

X-190-15-1, 15-1HB, 15W)-1

SHEET 8 OF 22

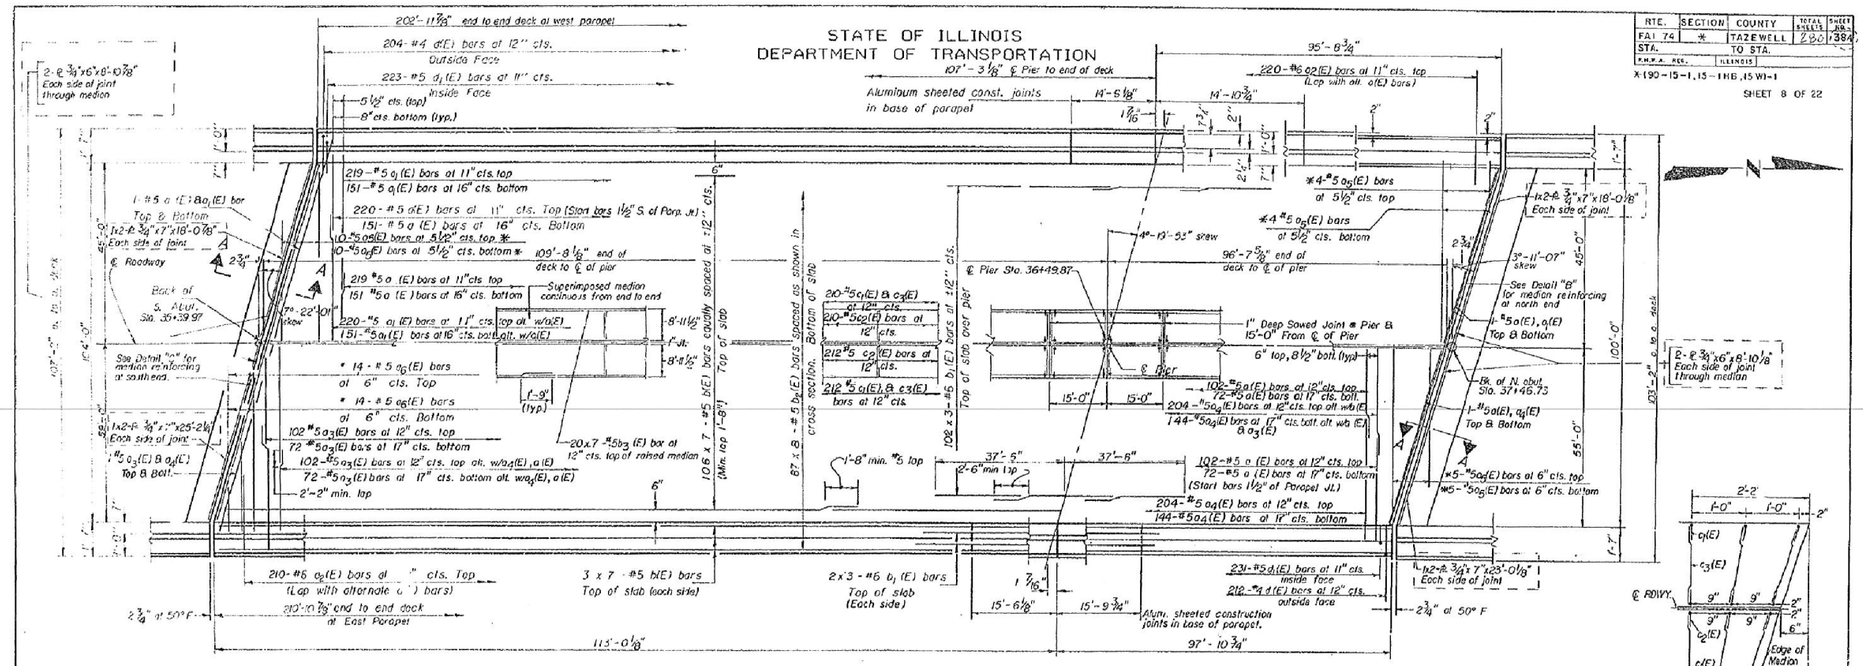

DESIGNED	L.L. VIELEY
CHECKED	D.L.M.
DRAWN	C.D. SNEDDEN
CHECKED	L.L.V.

S-2-L(K30°) 12-1-83

R.A.N. CONSULTANTS INC.

AS REVISED

SUPERSTRUCTURE

F.A.I. 74 & F.A.U. 6729
SECTION (90-15-1, 15-1HB, 15W)-1
TAZEWELL COUNTY
STATION 38+49.67

FAI 74 (I-74) / FAU 6729 (MORTON AVE.)

Revised 1/27/15 MJS

86310

FOR INFORMATION ONLY

benesch
engineers · scientists · planners

Alfred Benesch & Company
205 North Michigan Avenue, Suite 2400
Chicago, Illinois 60601
312-565-0450 Job No. 10056

FILE NAME = 0900141_68620_21_exist7.dgn	USER NAME = mbecker	DESIGNED - JDC	REVISED -
		CHECKED - MRB	REVISED -
	PLOT SCALE =	DRAWN - PRT	REVISED -
	PLOT DATE = 7/16/2012	CHECKED - MRB	REVISED -

STATE OF ILLINOIS
DEPARTMENT OF TRANSPORTATION

EXISTING PLANS
STRUCTURE NO. 090-0141
SHEET NO. SD21 OF SD29 SHEETS

F.A.I. RTE.	SECTION	COUNTY	TOTAL SHEETS	SHEET NO.
74	90-(14R;(14HB-4,14,14HVB)BR)	TAZEWELL	2433	2060
		CONTRACT NO. 68620		
	ILLINOIS	FED. AID PROJECT		

7/16/2012 7:37:36 AM X:\100005\10056_Engineering_Documents_Phase_II\MortonOver174_Final\0900141_68620_21_exist7.dgn