SEC. 11, T19N, R13W, 2ND P.M.

STA. 1433+96.12
EXISTING 36" RCCP CULVERT
USFL 62' RT. = 646.4
DSFL 62' LT. = 646.4

STA. 1433+96.12
EXISTING MEDIAN INLET BOX
EXISTING 18" PIPE LT (RCCP)
USFL 8' LT. = 647.02
DSFL 62' LT. = 646.93

N

0 50' 100'
SCALE IN FEET

MATCH LINE STA. 1424+00.00

1425+00

1430+00

1435+00

MATCH LINE STA. 1439+00.00

℄ OF PROPOSED MEDIAN DITCH

HIGH TENSION CABLE MEDIAN BARRIER

EARTH MEDIAN DITCH CHECK (STD. 202001)

(115) (116) (117) (118) (119) (120)

STA. 1433+96.12 4' LT
PROPOSED INLET BOX
TYPE 24G (STD. 542531)
INVERT ELEV. = 647.03

MEDIAN INLET BOX REMOVAL
STATION 1433+96.12 - 1 EACH
(SEE SCHEDULE)

(#) INDICATES PIPE UNDERDRAINS, 4" (SPECIAL)
SEE SCHEDULE

McDonough-Whitlow, P.C.
Consulting Engineers & Land Surveyors
138 East Wood Street
Hillsboro, IL 62049
Phone: 217.532.9233
Fax: 217.532.6300
PROFESSIONAL DESIGN No. 184-002754

PLAN
SURVEYED
PLOTTED
ALIGNMENT CHECKED
RT. OF WAY CHECKED
CADD FILE NAME
NOTE BOOK
NO.
BY
DATE

PROFILE
SURVEYED
PLOTTED
CROSS SECTIONS CHECKED
B.M. NOTED
STRUCTURE NOTATNS CHKD
NOTE BOOK
NO.
BY
DATE

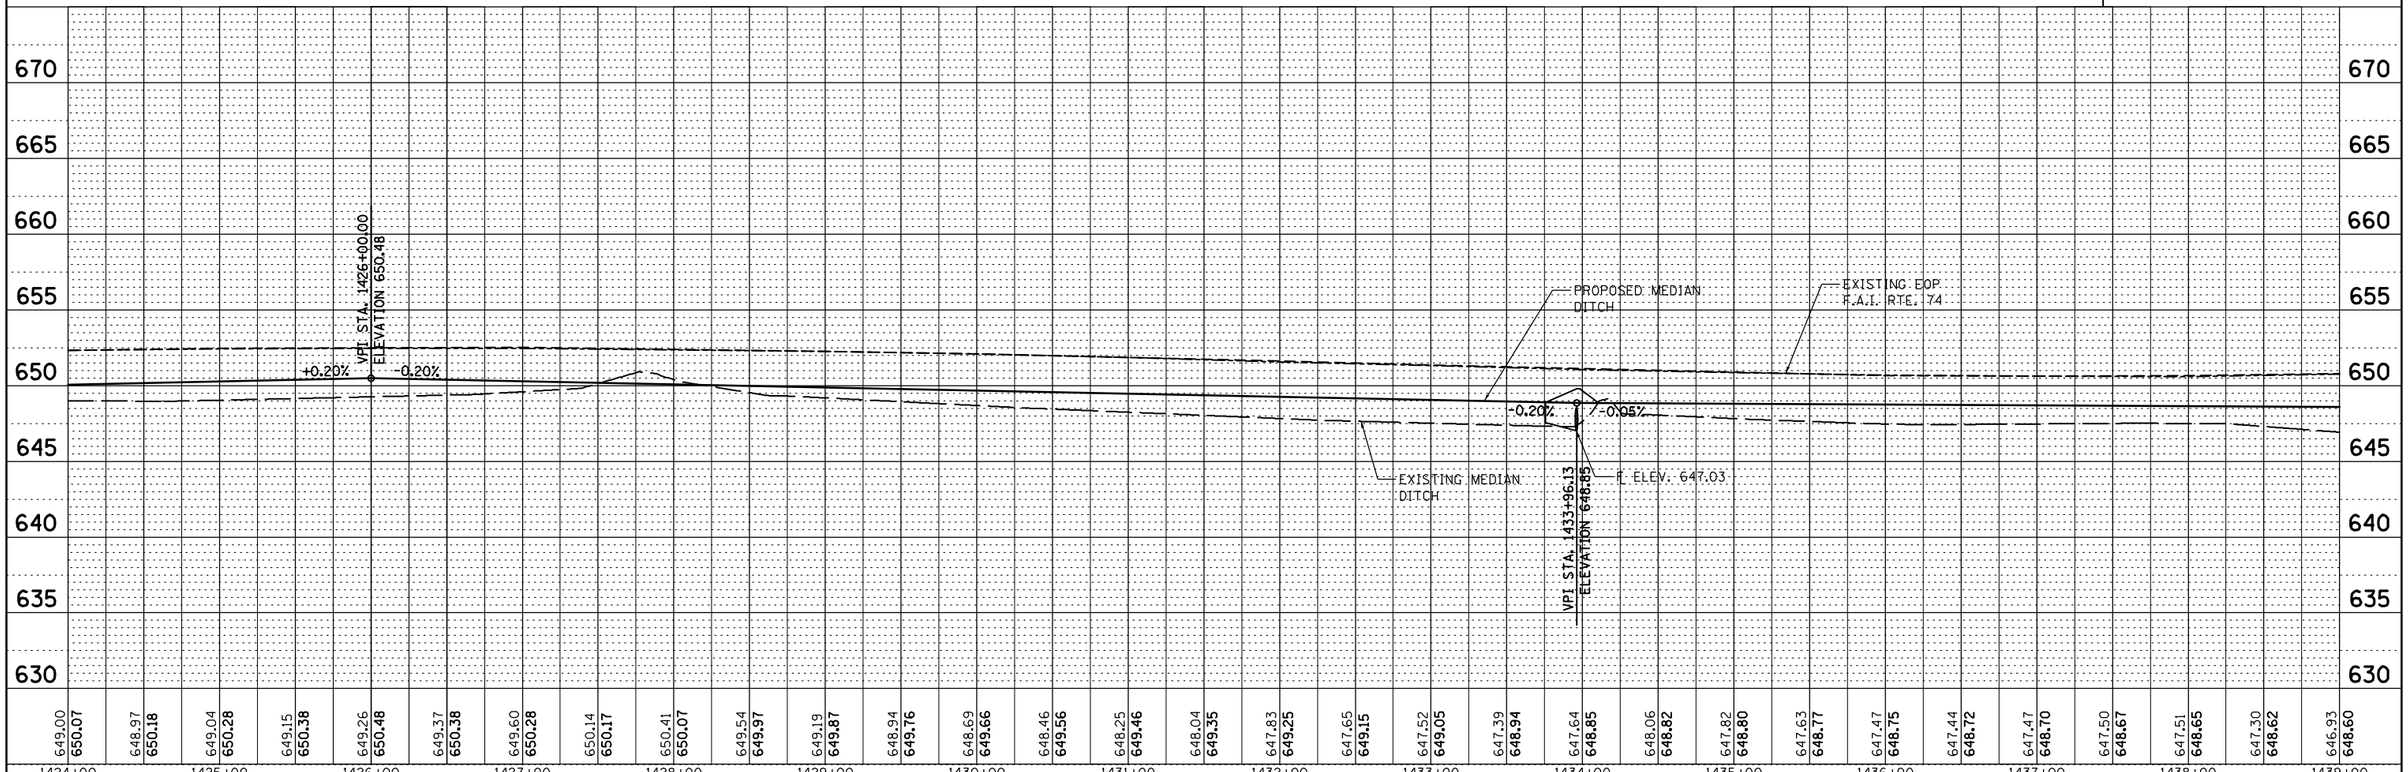

FILE NAME = D578967-XXX-PLNPRF19.dgn	USER NAME = RNH	DESIGNED - JAH	REVISED -
		DRAWN - RNH	REVISED -
	PLOT SCALE = 50	CHECKED - TMM	REVISED -
	PLOT DATE =	DATE -	REVISED -

STATE OF ILLINOIS
DEPARTMENT OF TRANSPORTATION

PLAN & PROFILE
F.A.I. 74

SCALE: 1"=50' | SHEET NO. 19 OF 28 SHEETS | STA. 1424+00.00 TO STA. 1439+00.00

F.A.I. RTE.	SECTION	COUNTY	TOTAL SHEETS	SHEET NO.
74	MEDIAN CABLE 2012-2	VERMILION	120	31
		CONTRACT NO. 70967		
	ILLINOIS FED. AID PROJECT			