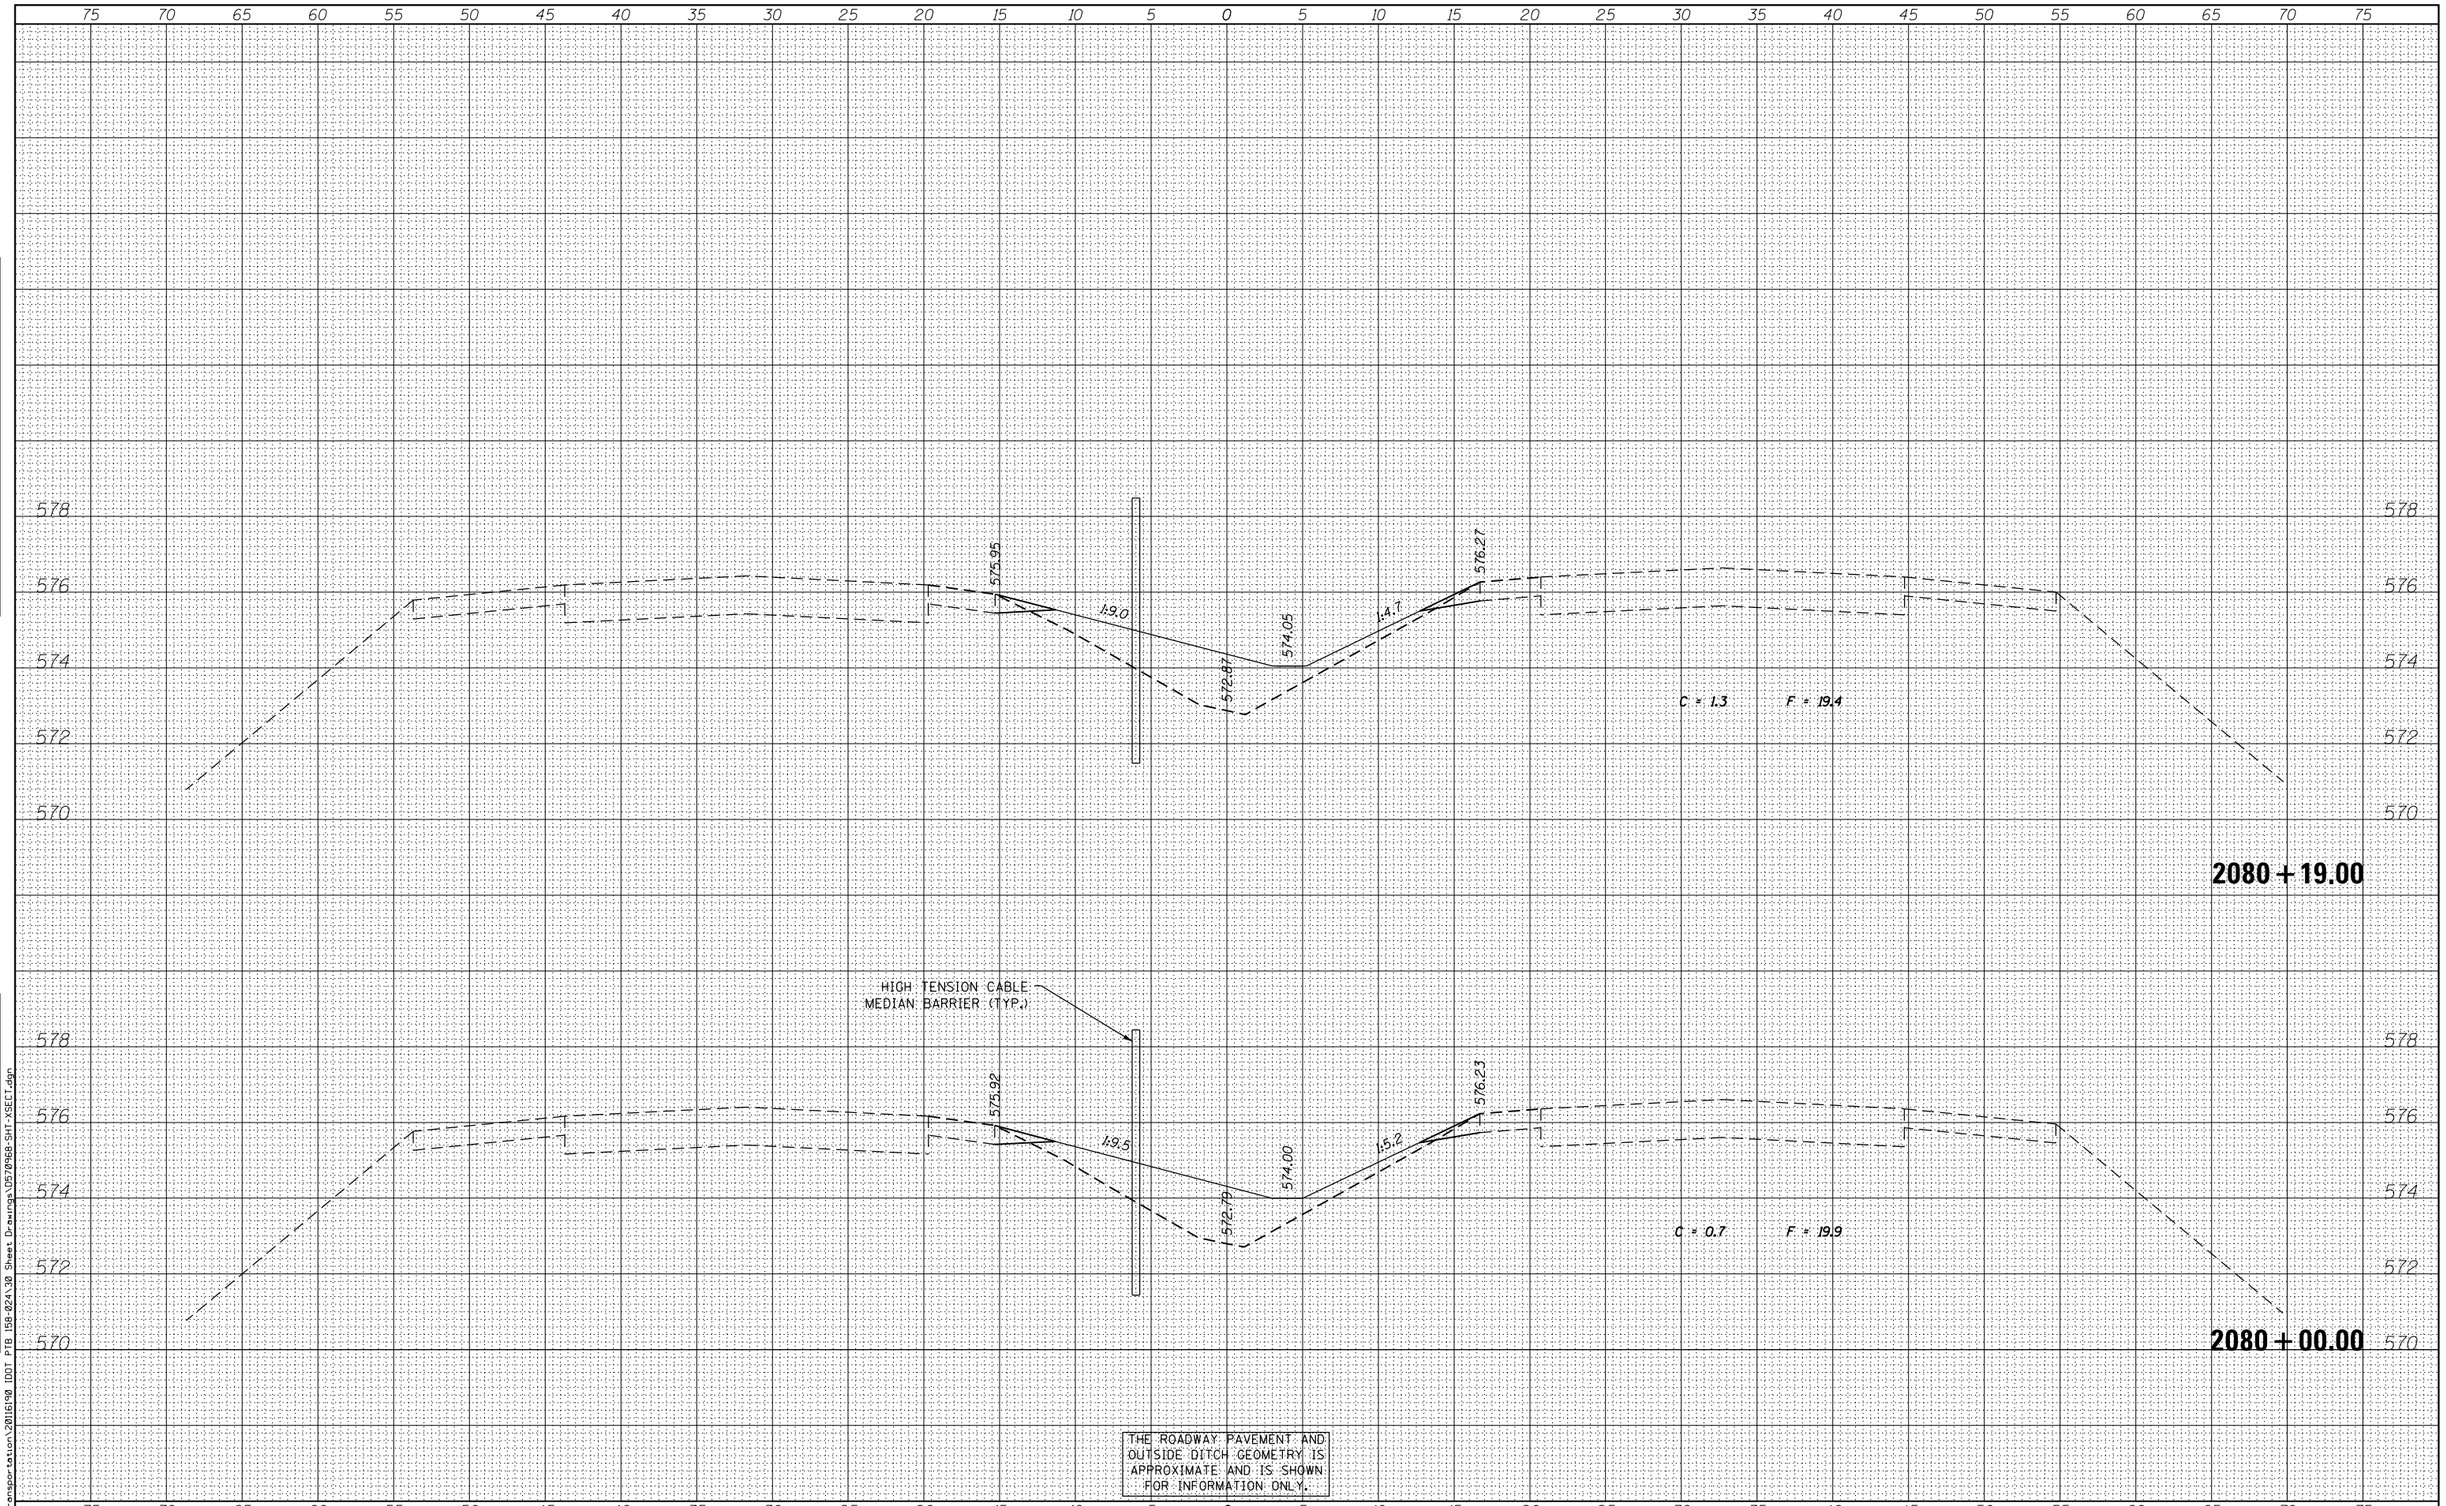

FINAL SURVEY		BY	DATE
NOTE BOOK	SURVEYED		
NO.	PLOTTED		
	TEMPLATE		
	AREAS		
	AREAS CHECKED		

ORIGINAL SURVEY		BY	DATE
NOTE BOOK	SURVEYED		
NO.	PLOTTED		
	TEMPLATE		
	AREAS		
	AREAS CHECKED		

FILE NAME = J:\Transportation\20116190 IDOT PTB 158-024\30 Sheet Drawings\D5709GB-SHT-XSECT.dgn

ARMSTRONG
rwArmstrong.com

USER NAME = MFeltz	DESIGNED - JWC	REVISED -
	DRAWN - JWC	REVISED -
PLOT SCALE = 10.0000 ' / in.	CHECKED - JDS/MJF	REVISED -
PLOT DATE = 7/31/2012	DATE -8-03-2012	REVISED -

STATE OF ILLINOIS
DEPARTMENT OF TRANSPORTATION

CROSS SECTIONS
F.A.I. 74

SCALE: 1"=5' (H) 1"=2' (V) | SHEET 103 OF 161 SHEETS | STA. 2080+00.00 TO STA. 2080+19.00

F.A.I. RTE.	SECTION	COUNTY	TOTAL SHEETS	SHEET NO.
74	MEDIAN CABLE 2012-3	VERMILION	232	174
		CONTRACT NO. 70968		
	ILLINOIS FED. AID PROJECT			