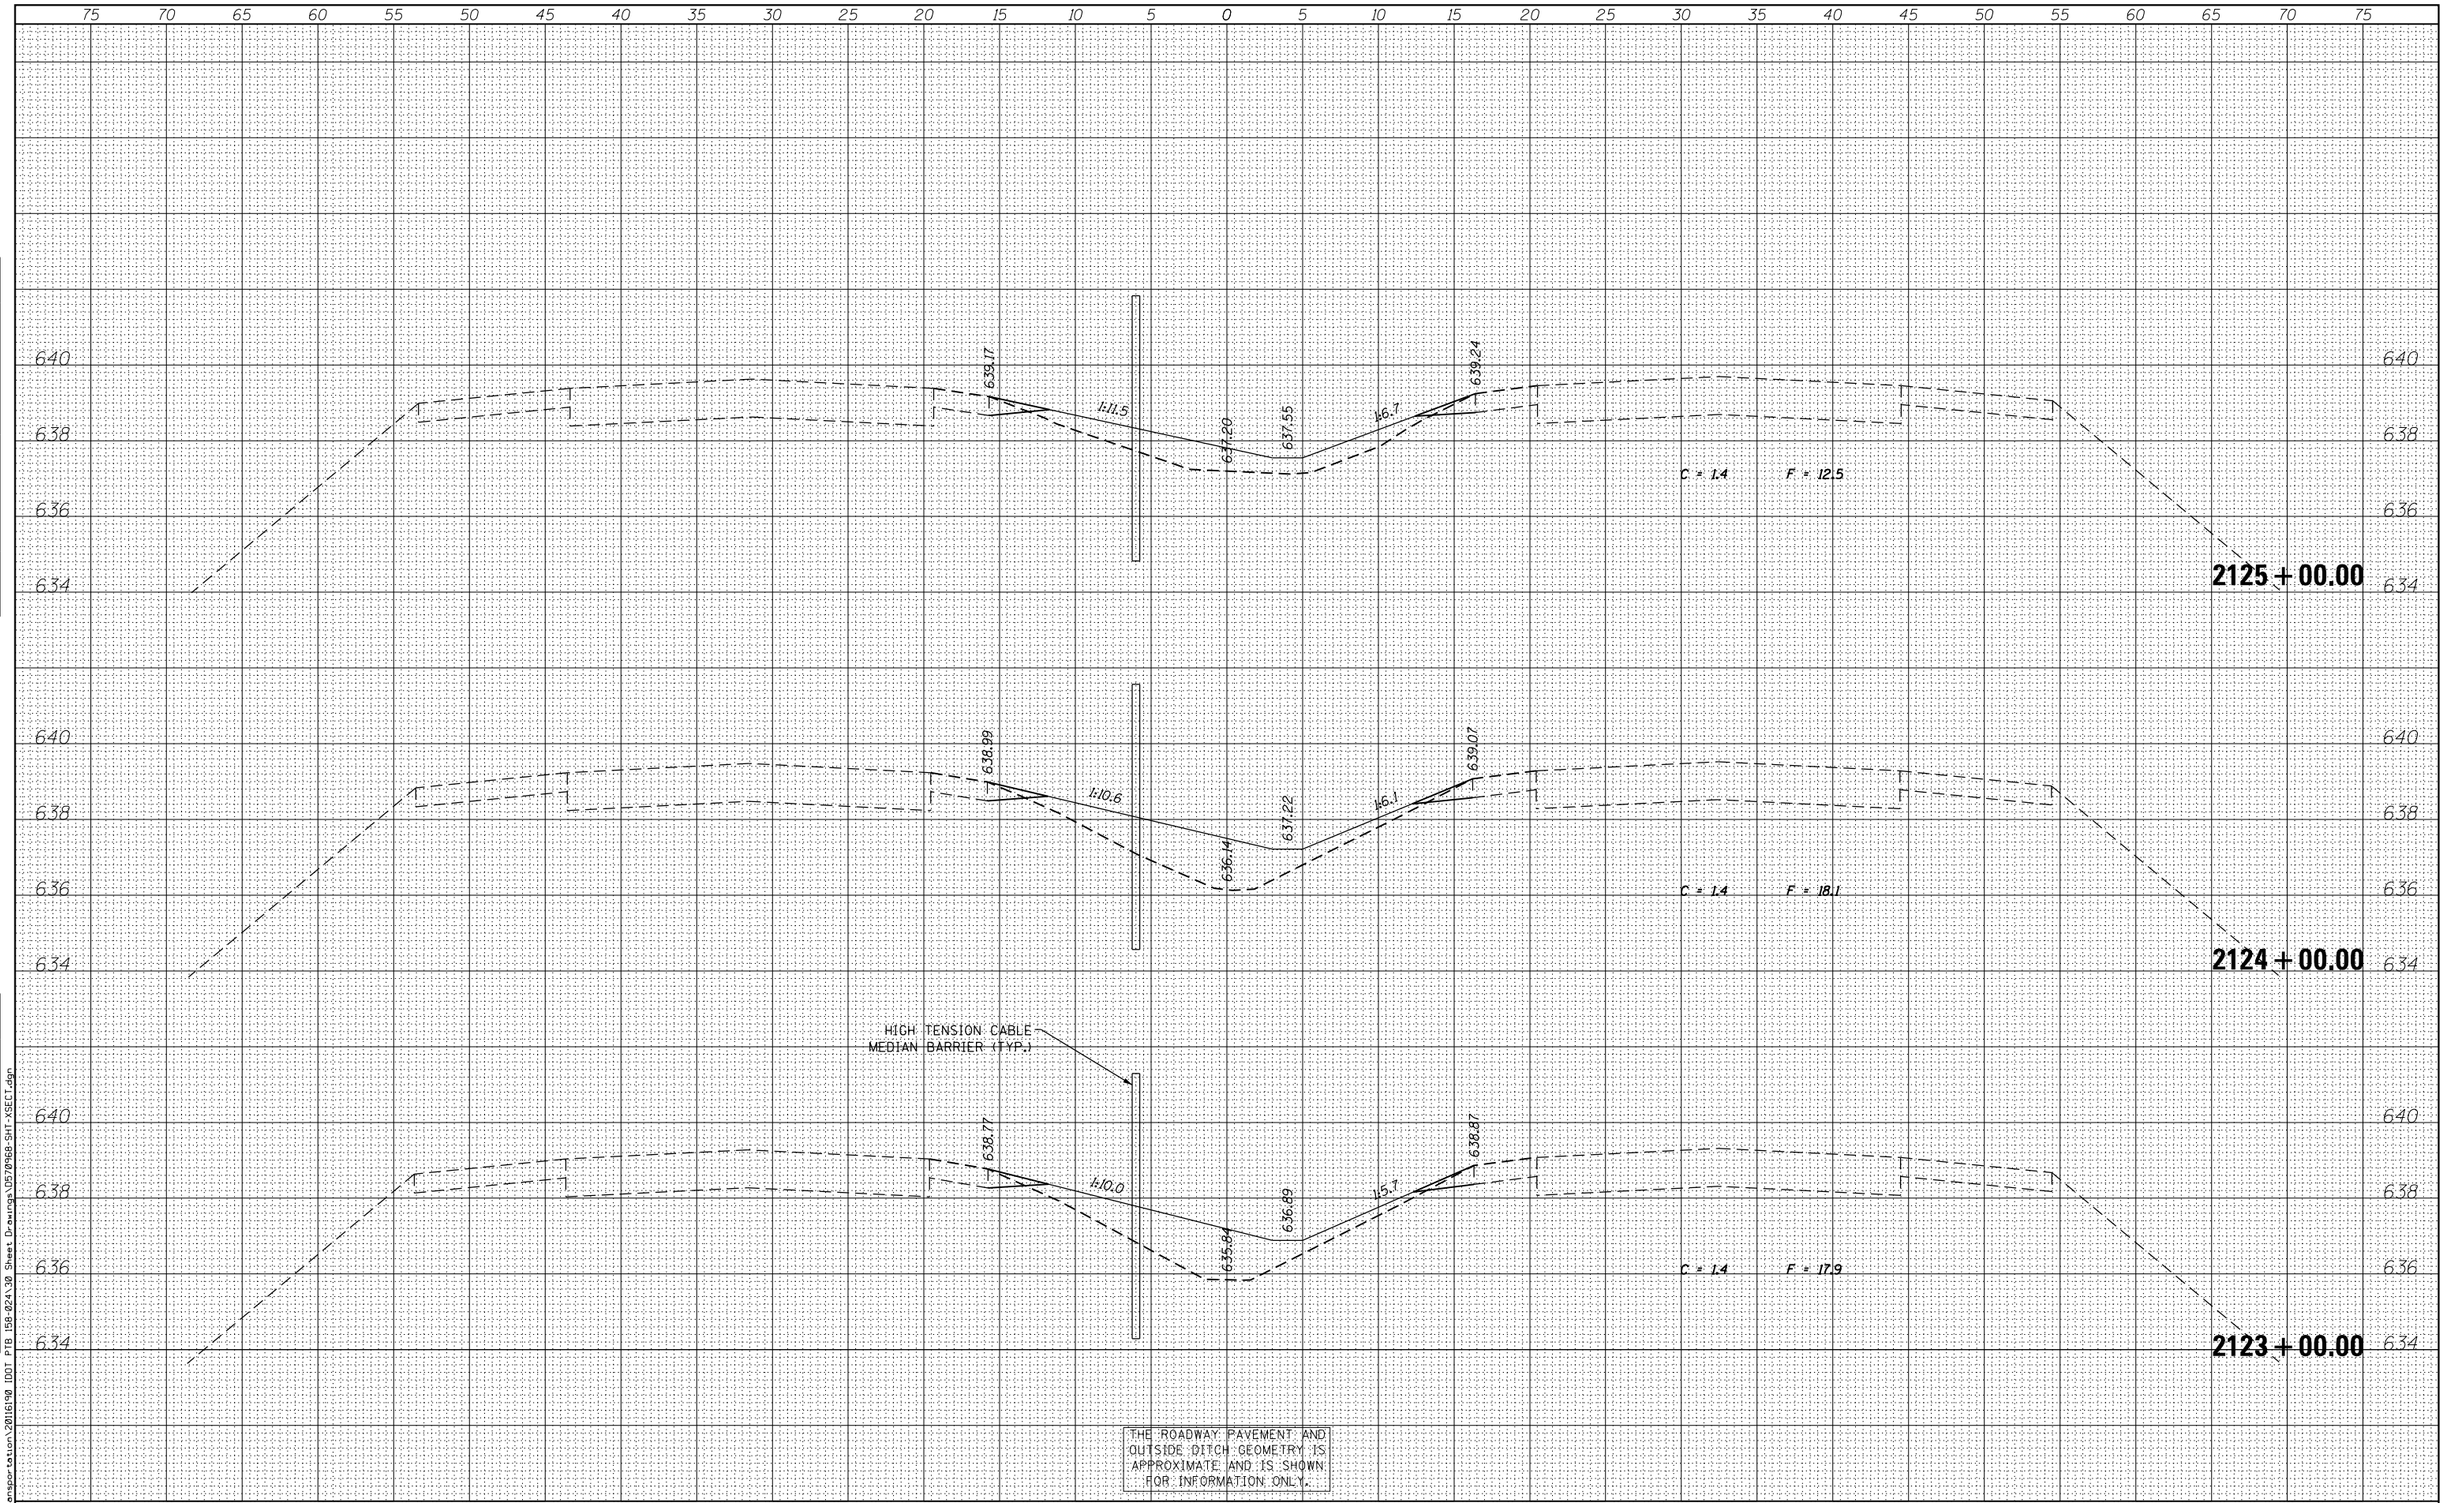

FINAL SURVEY		BY	DATE
NOTE BOOK	SURVEYED		
	PLOTTED		
	TEMPLATE		
	AREAS		
NO.	AREAS CHECKED		

ORIGINAL SURVEY		BY	DATE
NOTE BOOK	SURVEYED		
	PLOTTED		
	TEMPLATE		
	AREAS		
NO.	AREAS CHECKED		

FILE NAME = J:\Transportation\2016\90 IDOT PTB 158-024\30 Sheet Drawings\D570968-SHT-XSECT.dgn

ARMSTRONG.
rwArmstrong.com

USER NAME = MFeltz	DESIGNED - JWC	REVISED -
	DRAWN - JWC	REVISED -
PLOT SCALE = 10.0000 ' / in.	CHECKED - JDS/MJF	REVISED -
PLOT DATE = 7/31/2012	DATE -8-03-2012	REVISED -

STATE OF ILLINOIS
DEPARTMENT OF TRANSPORTATION

CROSS SECTIONS
F.A.I. 74

SCALE: 1"=5' (H) 1"=2' (V) | SHEET 122 OF 161 SHEETS | STA. 2123+00.00 TO STA. 2125+00.00

F.A.I. RTE.	SECTION	COUNTY	TOTAL SHEETS	SHEET NO.
74	MEDIAN CABLE 2012-3	VERMILION	232	193
		CONTRACT NO. 70968		
		ILLINOIS FED. AID PROJECT		