FINAL SURVEY	NOTE BOOK	NO.
SURVEYED	BY	DATE
PLOTTED		
TEMPLATE		
AREAS		
AREAS CHECKED		

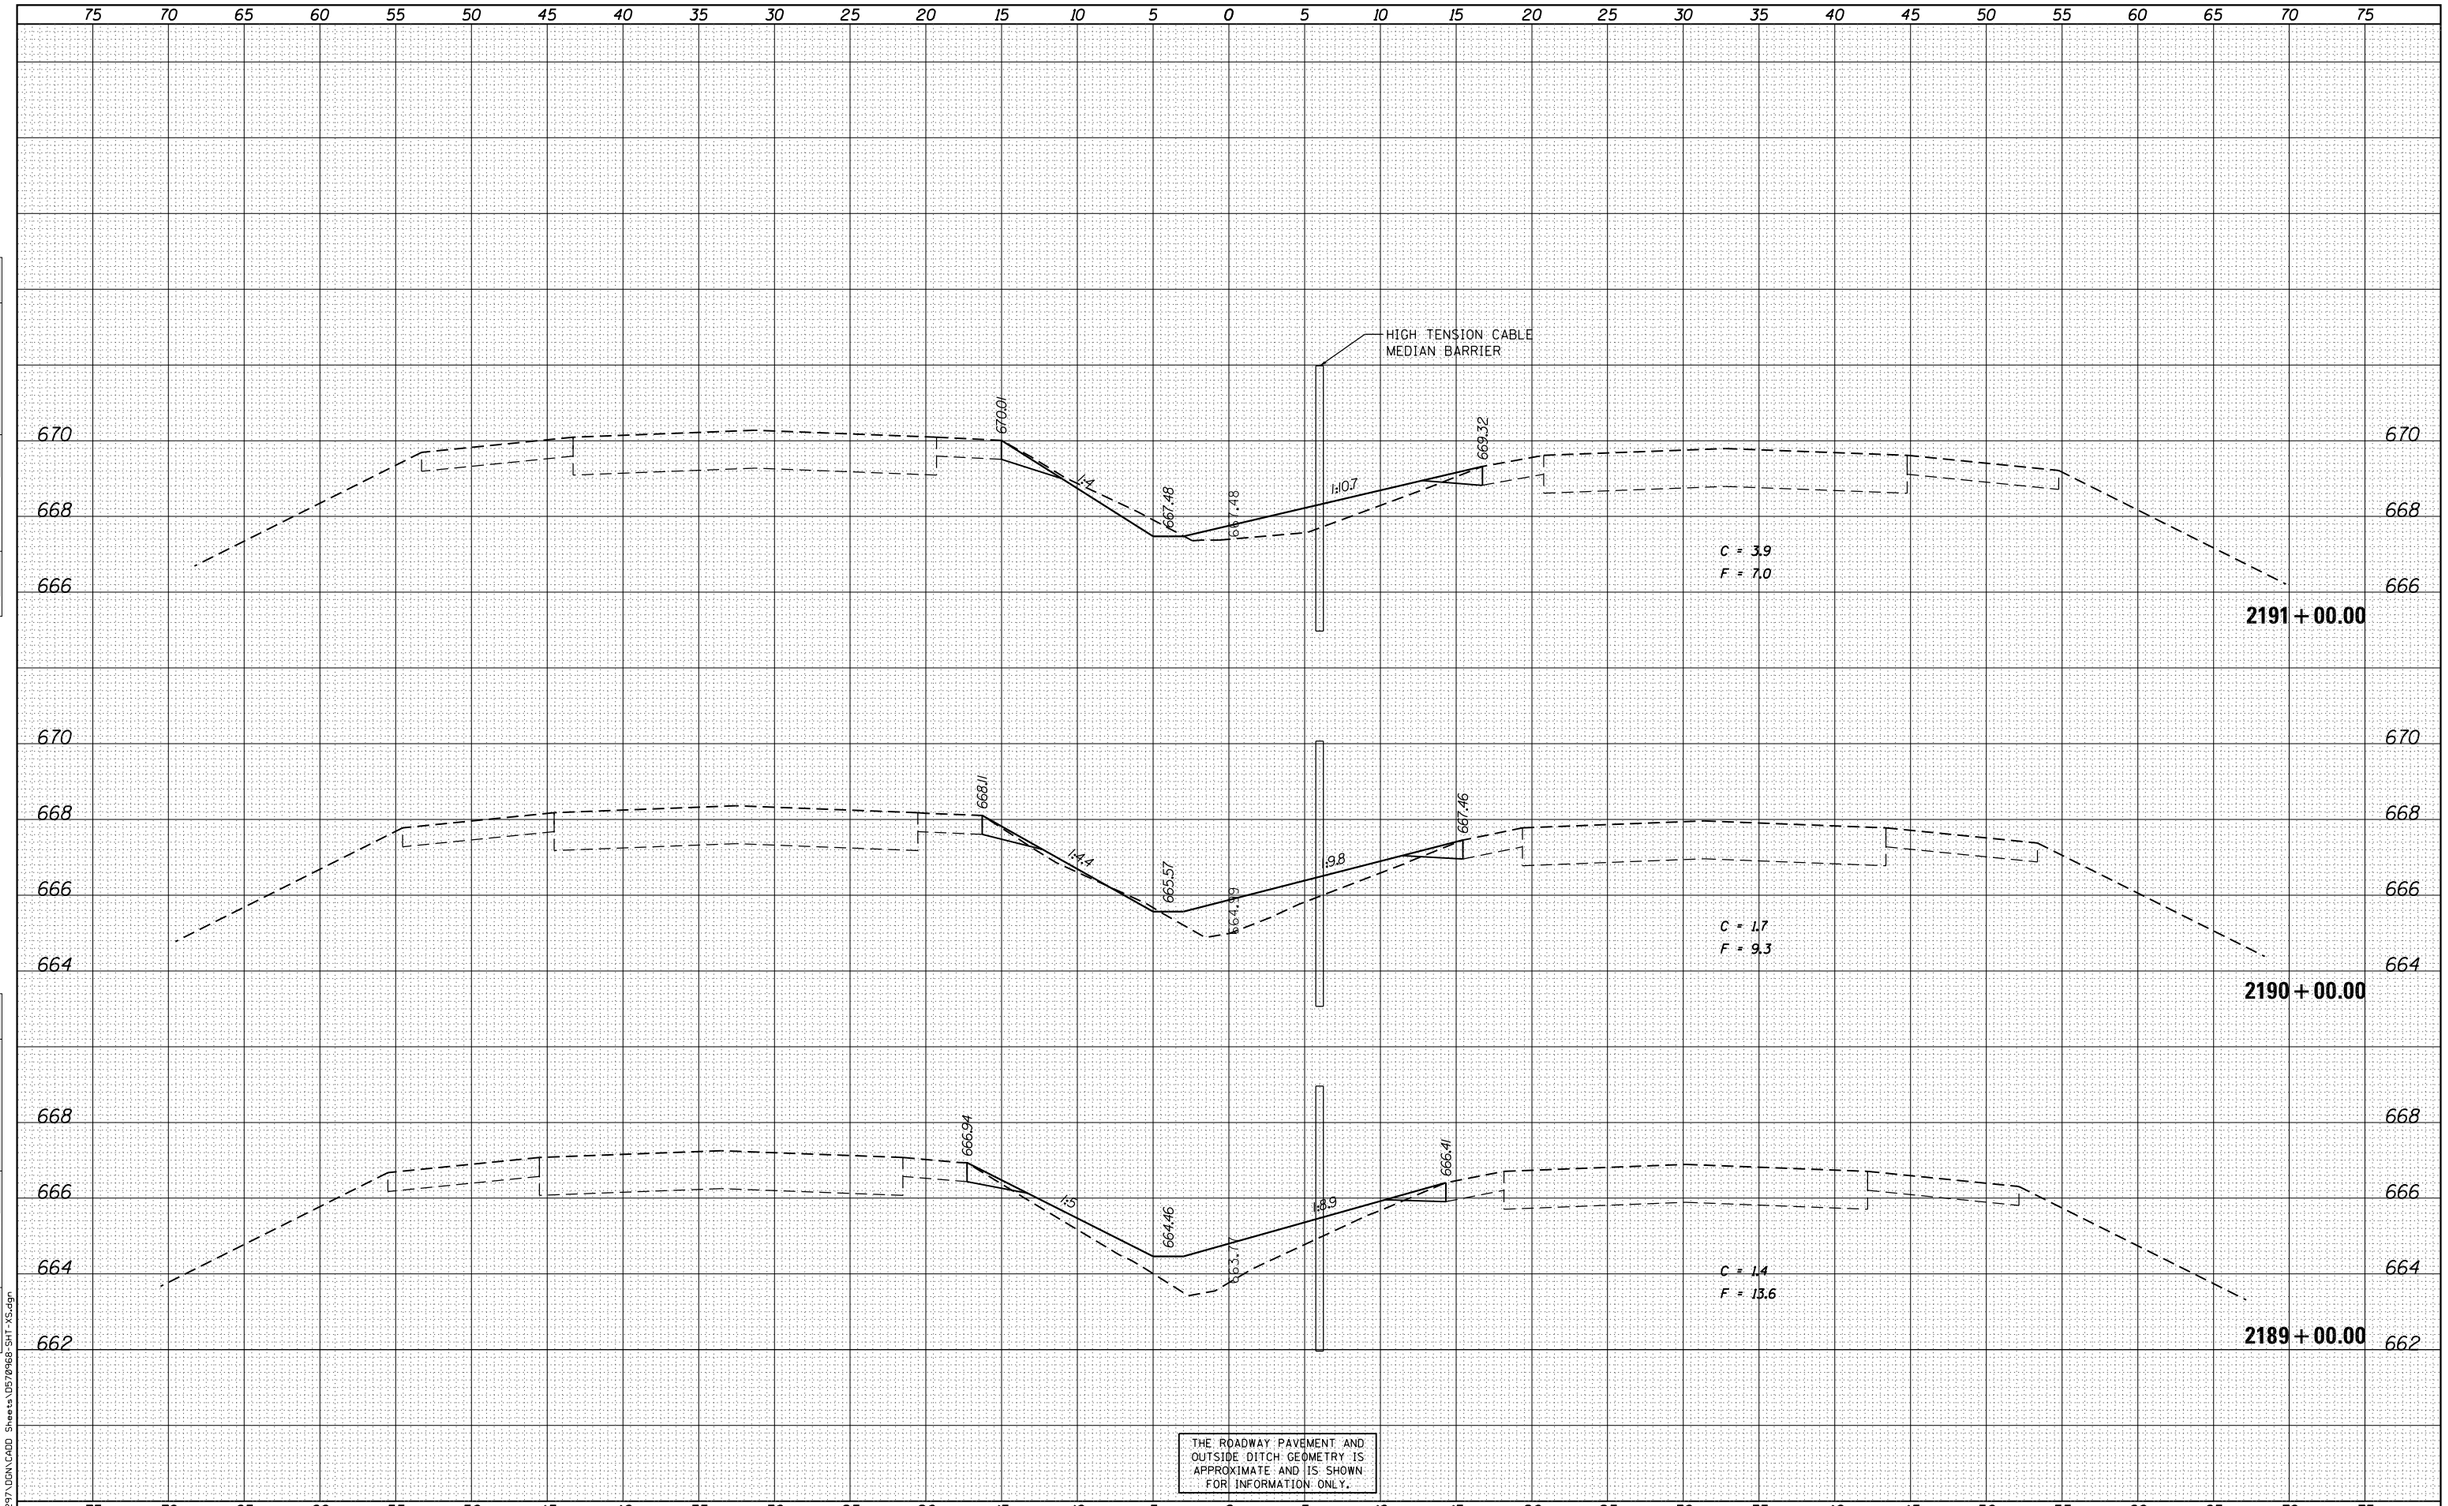

THE ROADWAY PAVEMENT AND OUTSIDE DITCH GEOMETRY IS APPROXIMATE AND IS SHOWN FOR INFORMATION ONLY.

ORIGINAL SURVEY	NOTE BOOK	NO.
SURVEYED	BY	DATE
PLOTTED		
TEMPLATE		
AREAS		
AREAS CHECKED		

FILE NAME = J:\297\DGN\CADD Sheets\D5708968-SHT-XS.dgn

SINGH
CONSULTING ENGINEERS
www.singhinc.com

USER NAME = tyun	DESIGNED - VP	REVISED -
	DRAWN - VP	REVISED -
PLOT SCALE = 10.0000 ' / in.	CHECKED - IY	REVISED -
PLOT DATE = 7/31/2012	DATE - 08/02/2012	REVISED -

STATE OF ILLINOIS
DEPARTMENT OF TRANSPORTATION

FAI 74 CROSS SECTIONS

SCALE: 1"=5' (H) 1"=2' (V) | SHEET 148 OF 161 SHEETS | STA. 2189+00.00 TO STA. 2191+00.00

F.A.I. RTE.	SECTION	COUNTY	TOTAL SHEETS	SHEET NO.
74	MEDIAN CABLE 2012-3	VERMILION	232	219
		CONTRACT NO. 70968		
FED. ROAD DIST. NO. 5	ILLINOIS	FED. AID PROJECT		