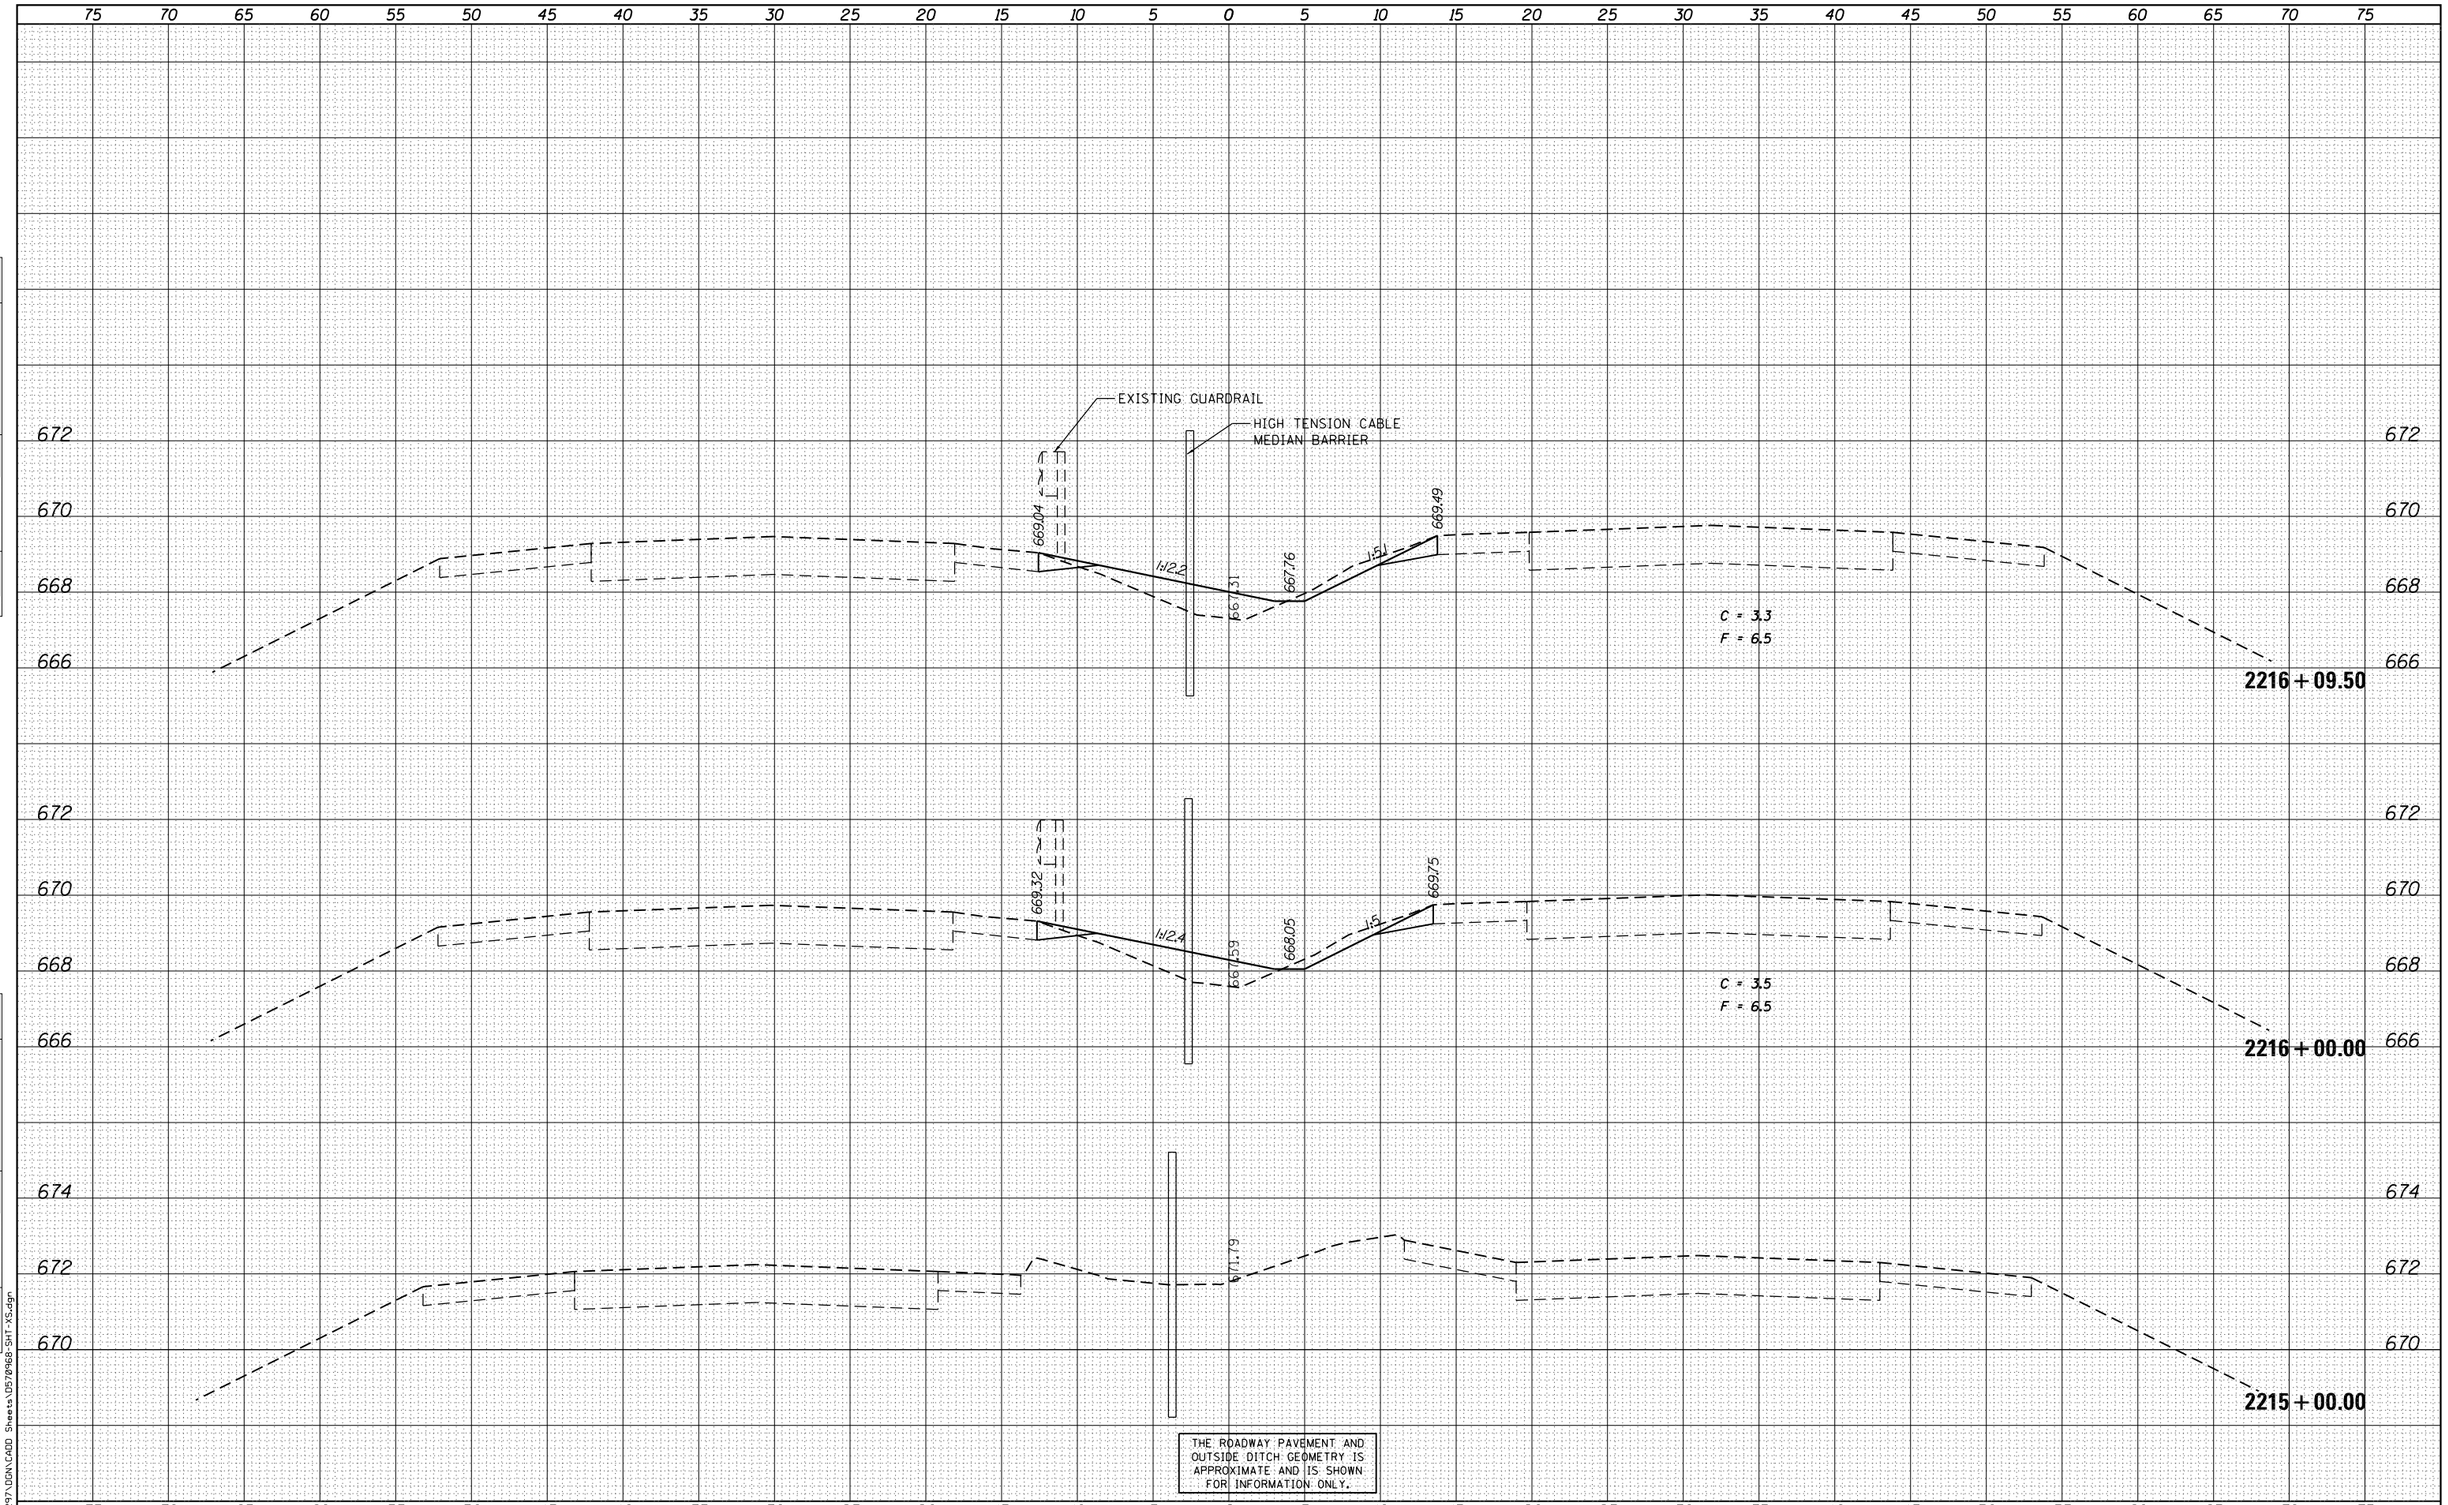

FINAL SURVEY	NOTE BOOK	NO.
SURVEYED		
PLOTTED		
TEMPLATE		
AREAS		
AREAS CHECKED		

BY	DATE

ORIGINAL SURVEY	NOTE BOOK	NO.
SURVEYED		
PLOTTED		
TEMPLATE		
AREAS		
AREAS CHECKED		

BY	DATE

FILE NAME = J:\297\DGN\CADD Sheets\D570968-SHT-XS.dgn

SINGH
CONSULTING ENGINEERS
www.singhinc.com

USER NAME = iyun	DESIGNED - VP	REVISED -
	DRAWN - VP	REVISED -
PLOT SCALE = 10.0000 ' / in.	CHECKED - IY	REVISED -
PLOT DATE = 7/31/2012	DATE - 08/02/2012	REVISED -

STATE OF ILLINOIS
DEPARTMENT OF TRANSPORTATION

FAI 74 CROSS SECTIONS

SCALE: 1"=5' (H) 1"=2' (V) | SHEET 156 OF 161 SHEETS | STA. 2215+00.00 TO STA. 2216+09.50

F.A.I. RTE.	SECTION	COUNTY	TOTAL SHEETS	SHEET NO.
74	MEDIAN CABLE 2012-3	VERMILION	232	227
		CONTRACT NO. 70968		
FED. ROAD DIST. NO. 5	ILLINOIS	FED. AID PROJECT		