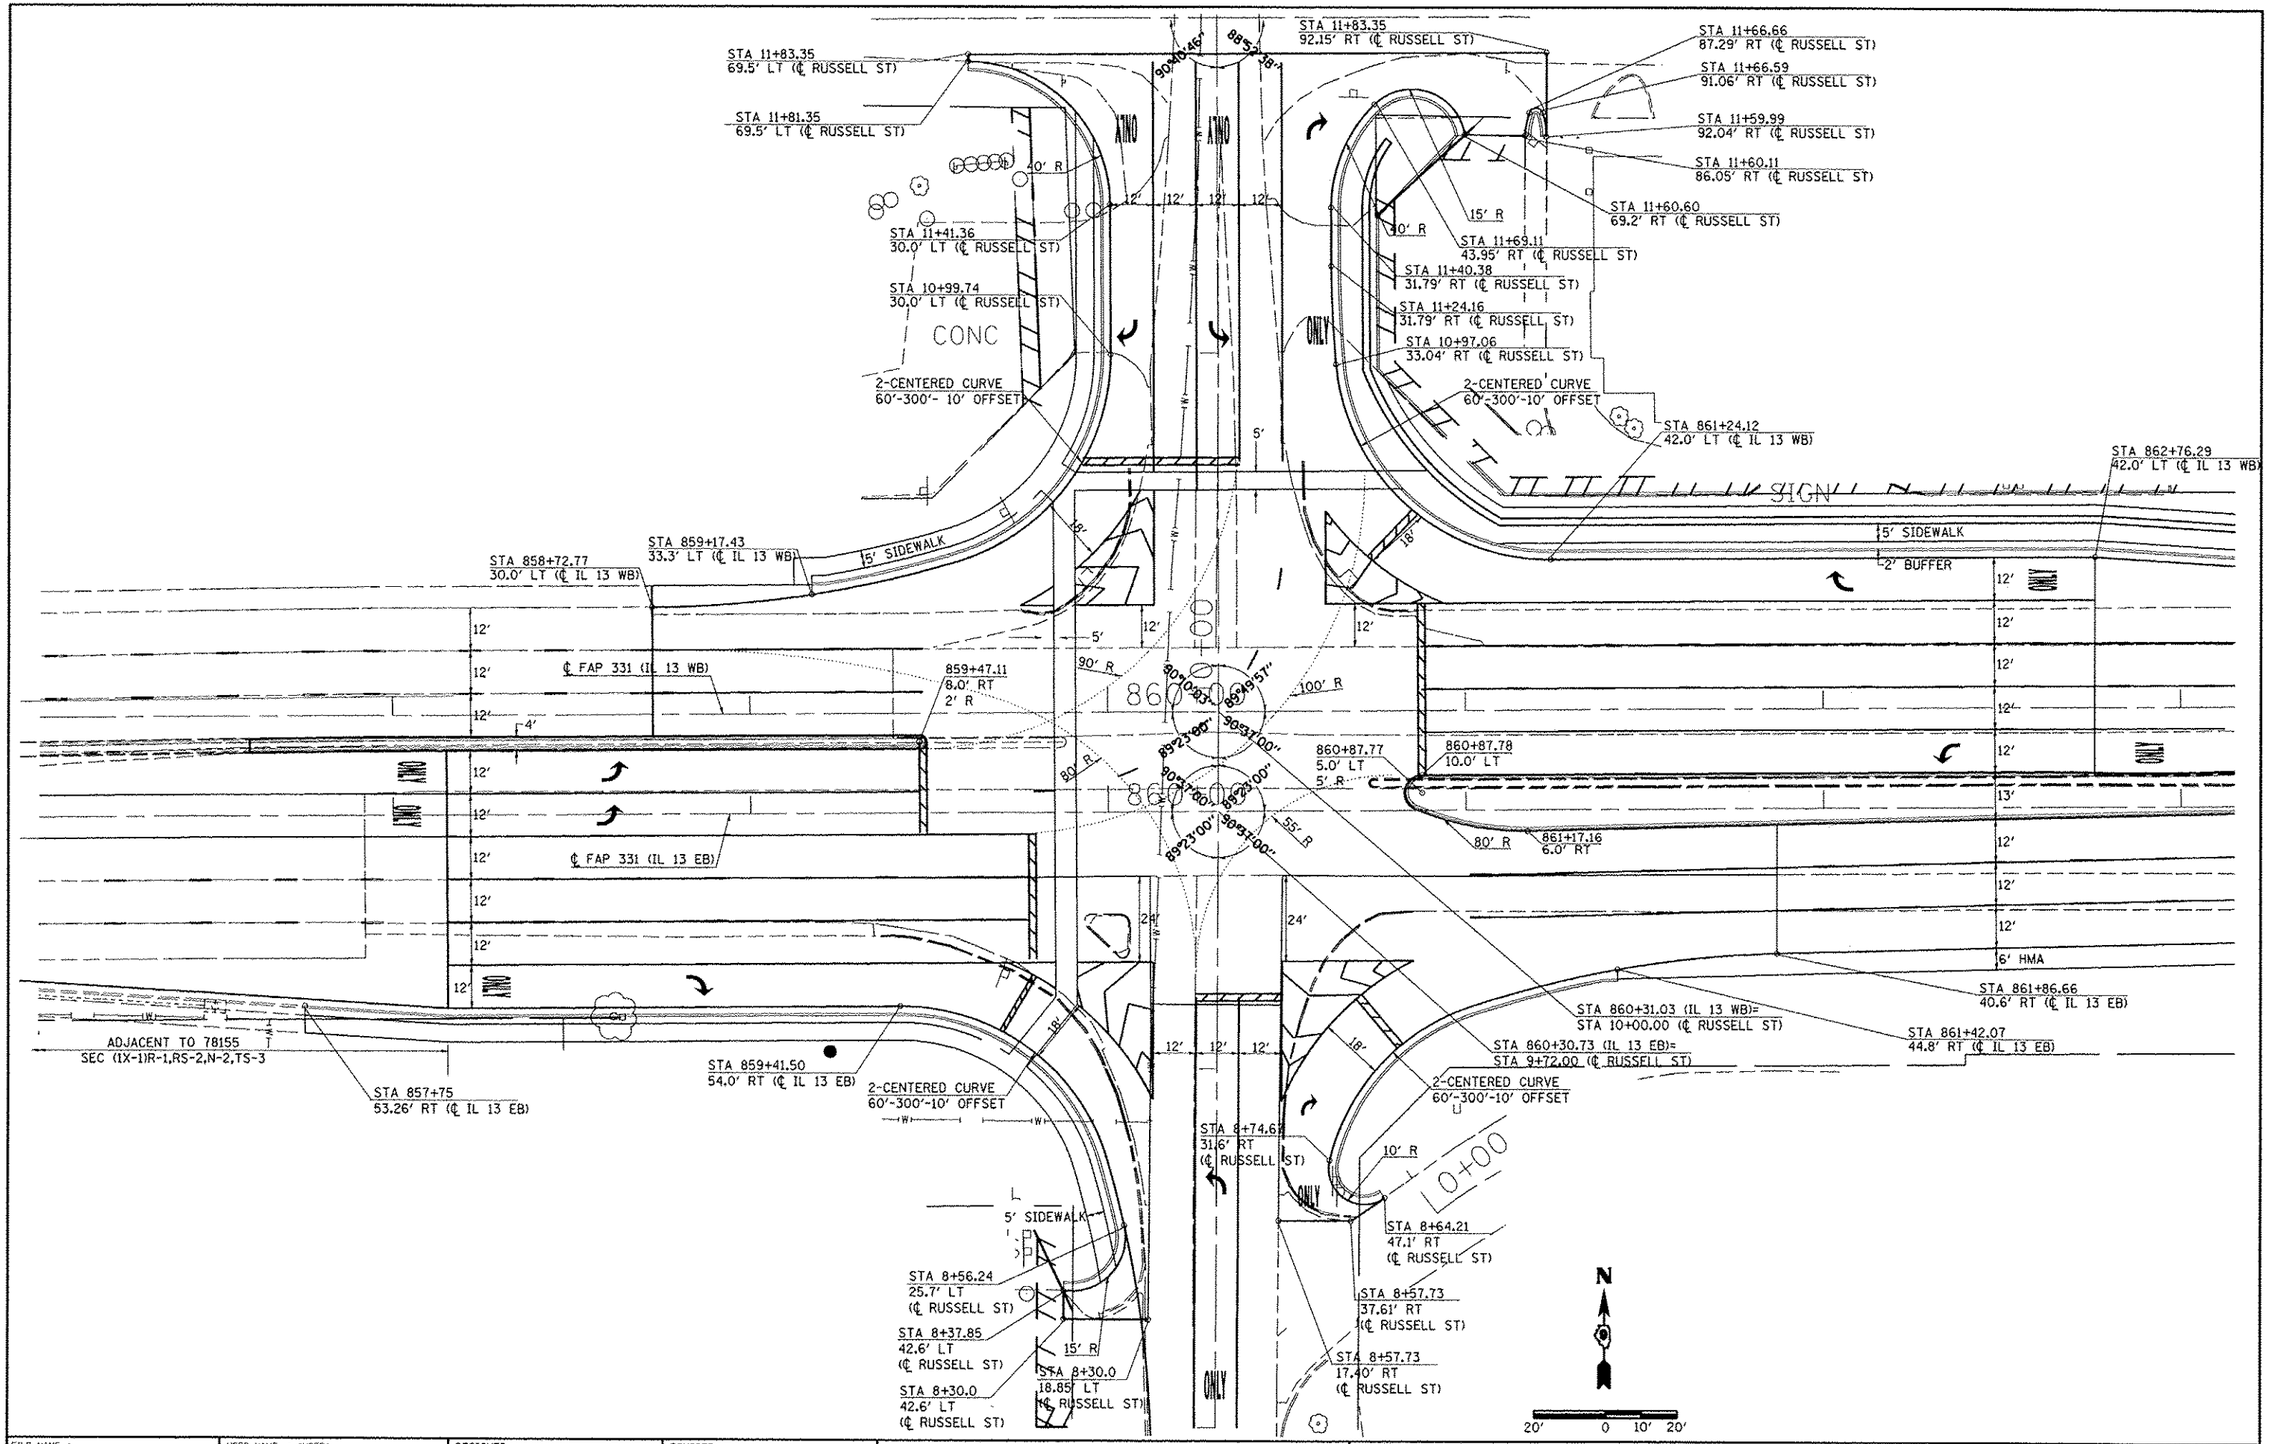

FILE NAME = c:\pw_work\pwidot\kellaykd\d0184451\78203-sht-geo2.dgn	USER NAME = &USER&	DESIGNED -	REVISED -
	PLOT SCALE = 40.0000 ' / in.	DRAWN -	REVISED -
	PLOT DATE = 5/11/2012	CHECKED -	REVISED -
		DATE -	REVISED -

STATE OF ILLINOIS
DEPARTMENT OF TRANSPORTATION

GEOMETRICS

SCALE: | SHEET NO. OF SHEETS | STA. TO STA.

F.A.P RTE.	SECTION	COUNTY	TOTAL SHEETS	SHEET NO.
331	(1X-1)R-5,RS-3,N-5,TS-4	WILLIAMSON	288	115
		CONTRACT NO. 78203		
		ILLINOIS FED. AID PROJECT		