FINAL SURVEY	SURVEYED	BY	DATE
NOTE BOOK	PLOTTED		
NO.	TEMPLATE		
	AREAS		
	AREAS CHECKED		

ORIGINAL SURVEY	SURVEYED	BY	DATE
NOTE BOOK	PLOTTED		
NO.	TEMPLATE		
	AREAS		
	AREAS CHECKED		

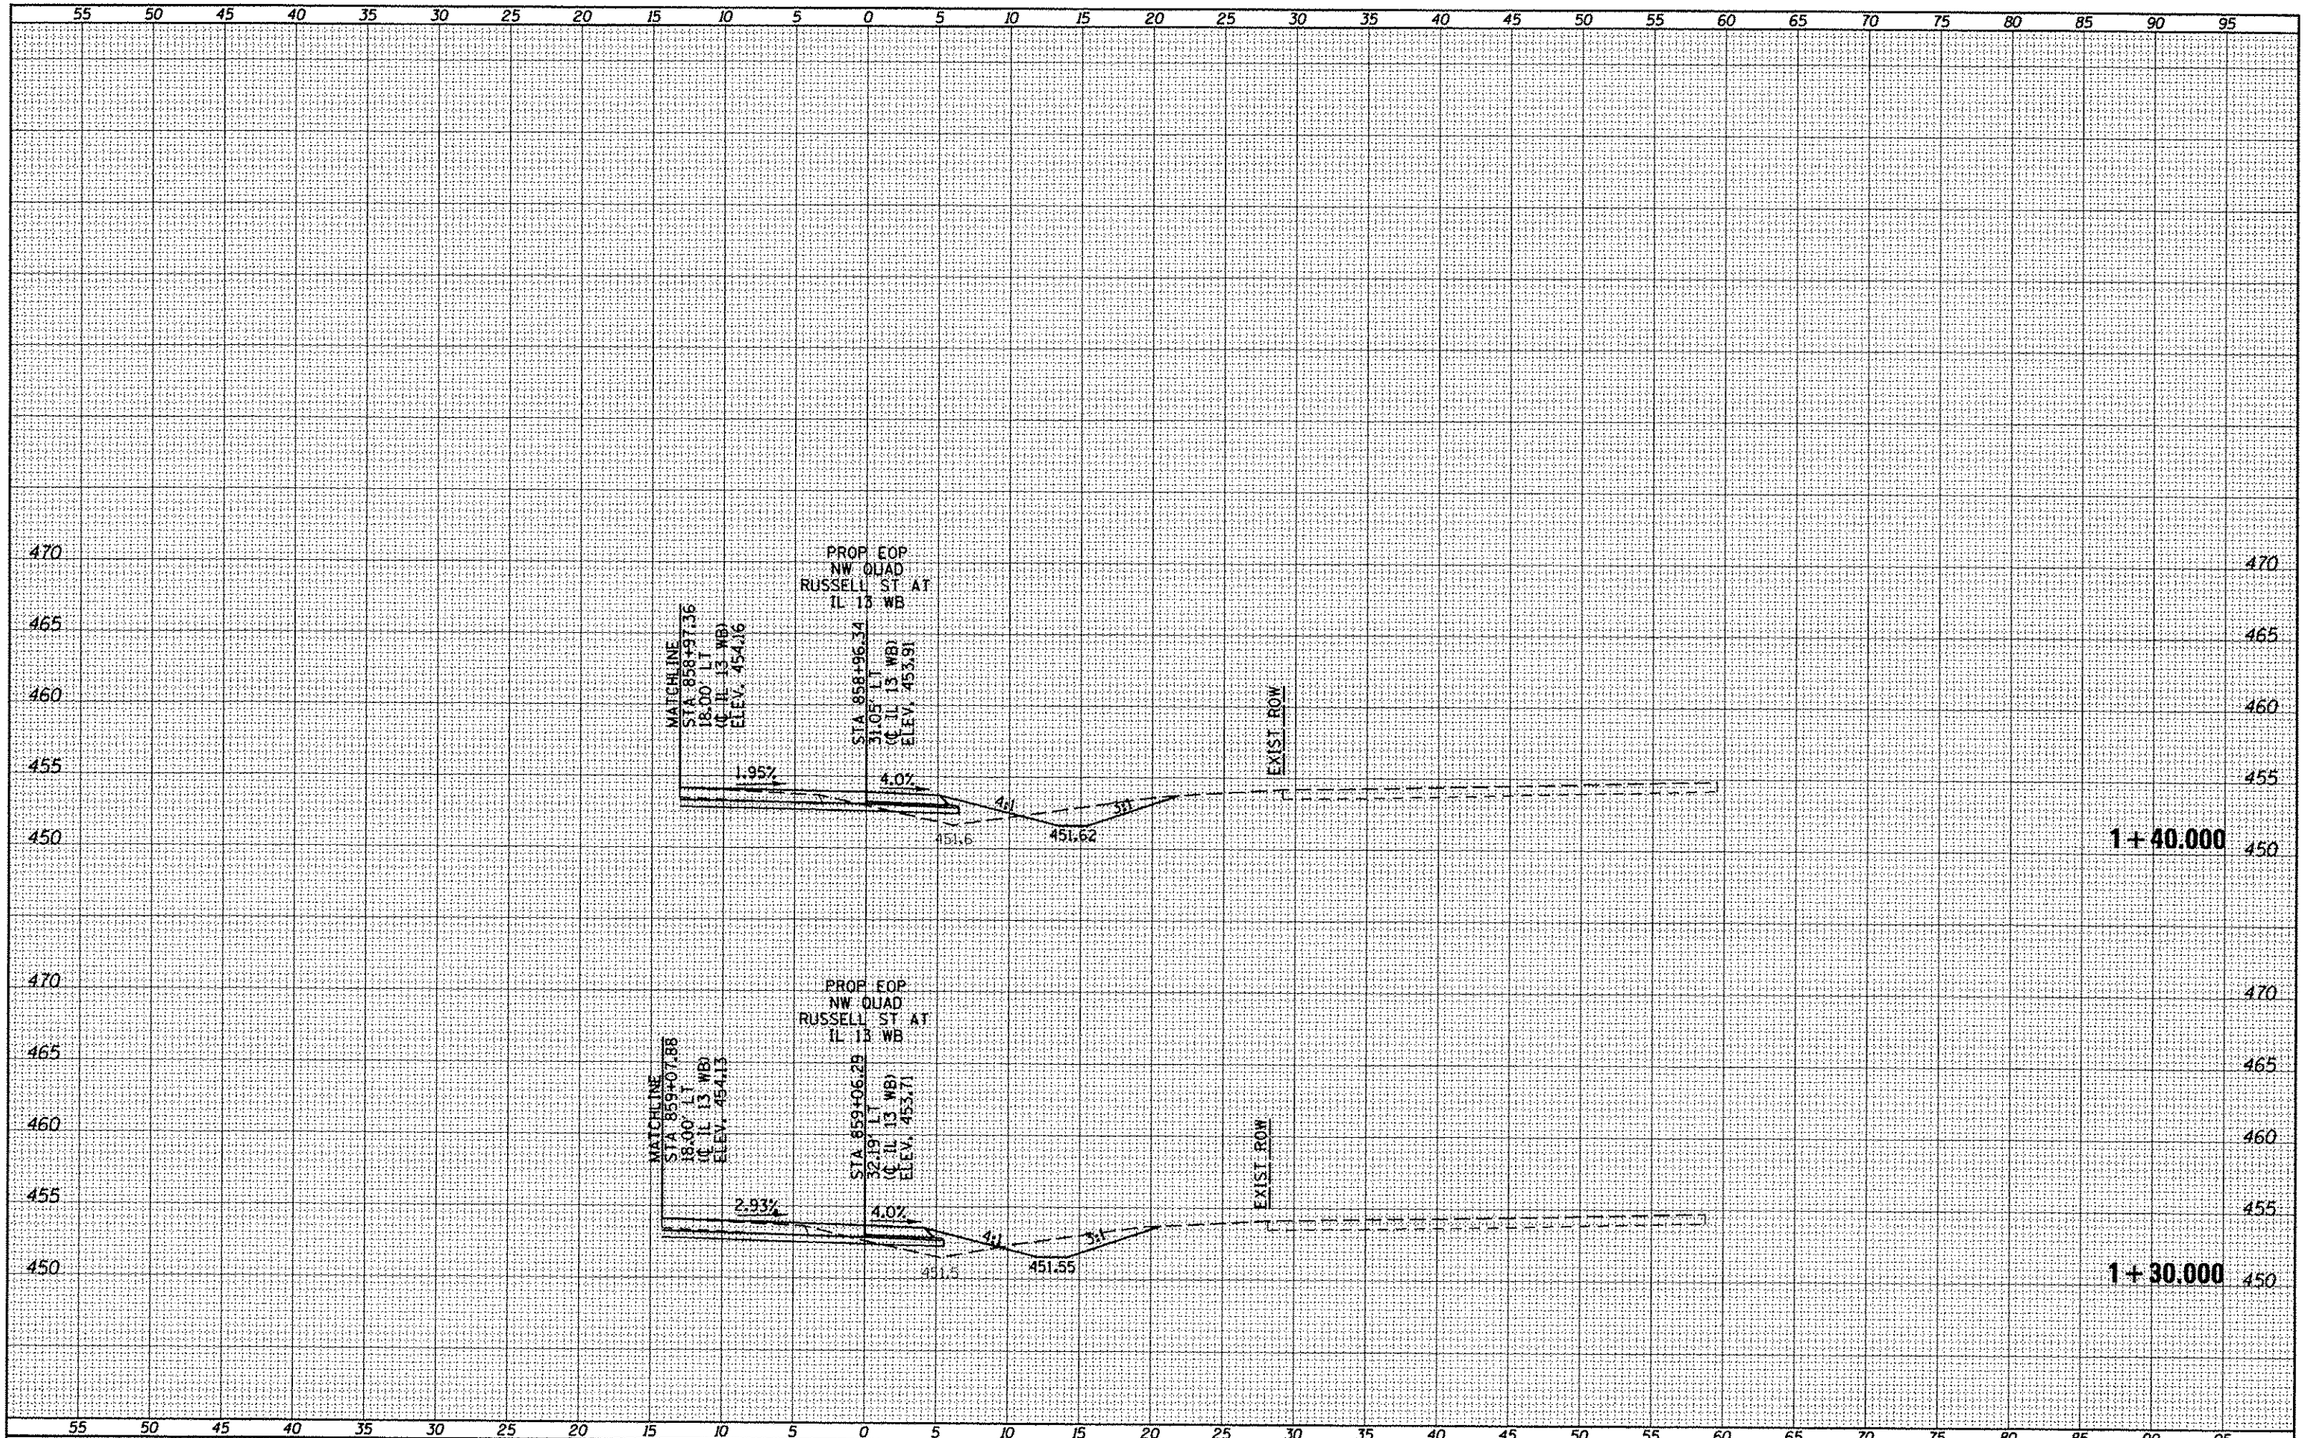

FILE NAME = c:\pw_work\pwidot\hallaykd\d0184451*78203-sht*x-RussQUAD52.dgn	USER NAME = *USER*	DESIGNED -	REVISED -
		DRAWN -	REVISED -
	PLOT SCALE = 10.0000 ' / in.	CHECKED -	REVISED -
	PLOT DATE = 5/11/2012	DATE -	REVISED -

STATE OF ILLINOIS
DEPARTMENT OF TRANSPORTATION

RUSSELL ST NORTHWEST QUADRANT
CROSS SECTIONS

SCALE: | SHEET OF SHEETS | STA. 1+30.000 TO STA. 1+40.000

F.A.P. RTE.	SECTION	COUNTY	TOTAL SHEETS	SHEET NO.
331	(IX-1)NR-5,RS-3,N-5,TS-4	WILLIAMSON	288	231
		CONTRACT NO. 78203		
		ILLINOIS FED. AID PROJECT		