FINAL SURVEY	SURVEYED	BY	DATE
	PLOTTED		
NOTE BOOK	TEMPLATE		
NO.	AREAS		
	AREAS CHECKED		

ORIGINAL SURVEY	SURVEYED	BY	DATE
	PLOTTED		
NOTE BOOK	TEMPLATE		
NO.	AREAS		
	AREAS CHECKED		

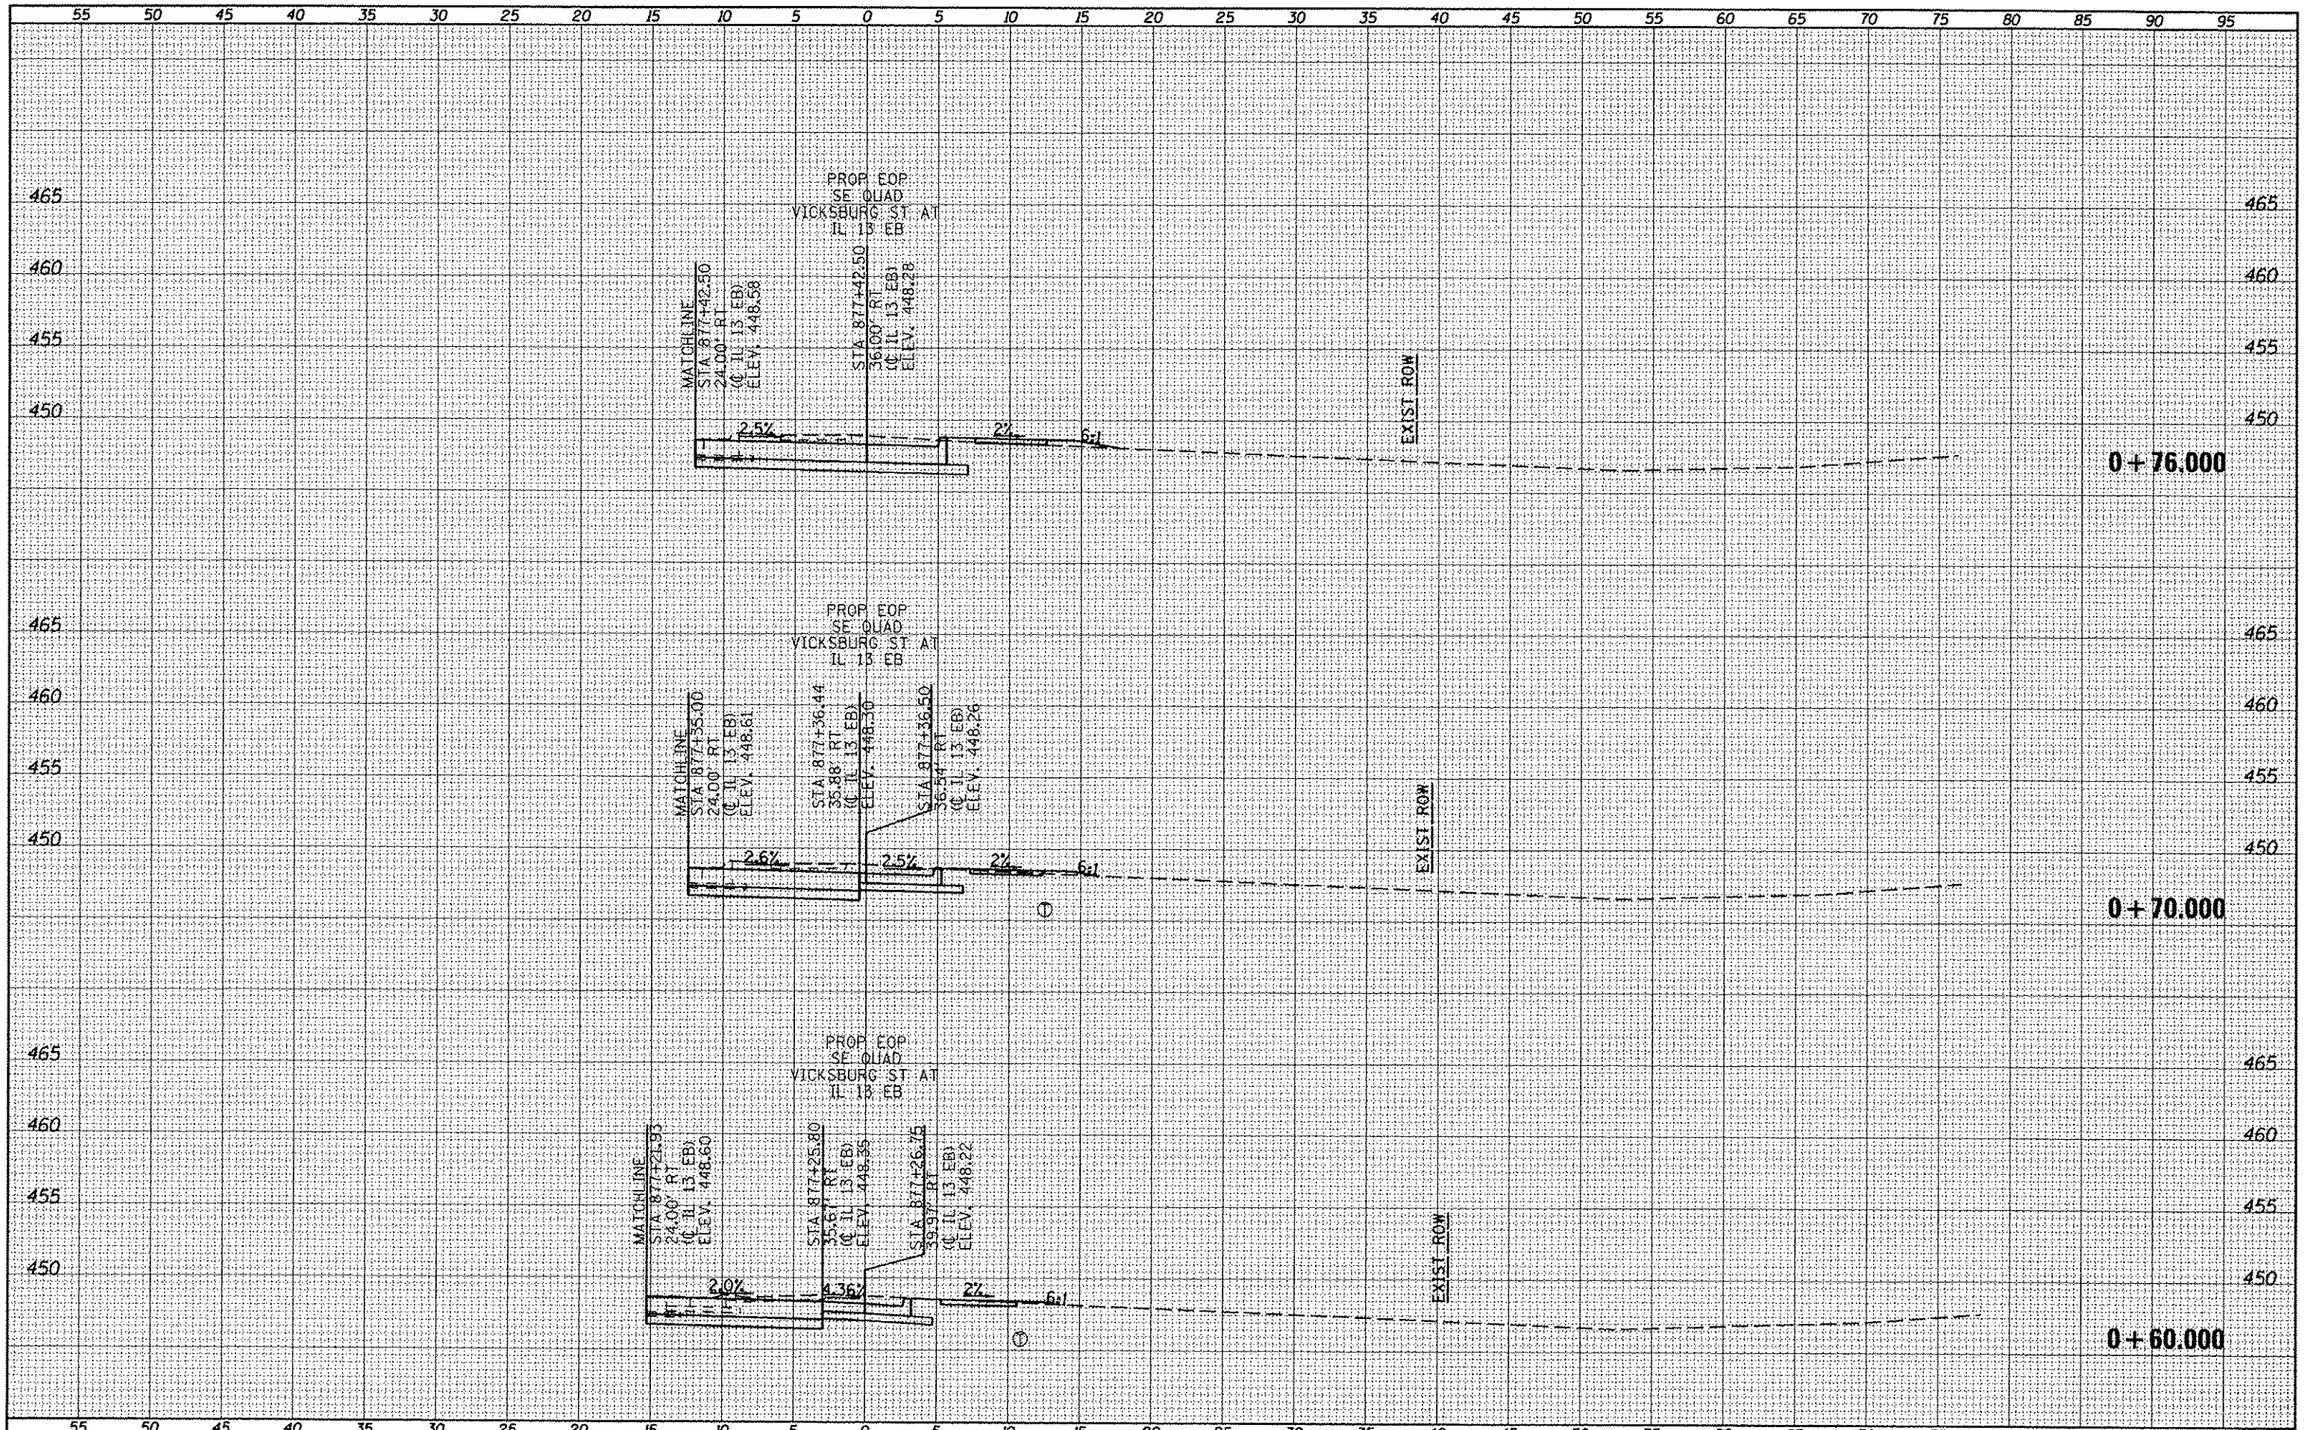

FILE NAME = c:\pw_work\pwidot\kelleykd\d2184451\78203-sht-xs-VicksQUADS.dgn	USER NAME = $USER$	DESIGNED -
		DRAWN -
	PLOT SCALE = 10.0000 ' / in.	CHECKED -
	PLOT DATE = 5/11/2012	DATE -

REVISED	-
REVISED	-
REVISED	-
REVISED	-

STATE OF ILLINOIS
DEPARTMENT OF TRANSPORTATION

VICKSBURG ST SOUTHEAST QUADRANT
CROSS SECTIONS

SCALE: | SHEET OF SHEETS | STA. +60.000 TO STA. +76.000

F.A.P. RTE.	SECTION	COUNTY	TOTAL SHEETS	SHEET NO.
331	(IX-1)R-5,RS-3,N-5,TS-4	WILLIAMSON	288	254
		CONTRACT NO. 78203		
	ILLINOIS FED. AID PROJECT			