PORTILLO'S
PIN: 08-17-200-003
PARCEL: OFG0003BTE

LASALLE NATIONAL BANK
PIN: 08-08-407-019
PARCEL: OFG0007ATE, OFG0007BTE

GLR-1600 CORPORATE CENTER, L.L.C.
PIN 08-08-403-021
PARCEL: OFG0005TE

N

20 0 20
SCALE IN FEET

CLOSE DRIVE

GOLF PLACE

38'

PCC SIDEWALK, 5"

PCC PVMT 9 JOINTED

COMBINATION CONCRETE CURB AND GUTTER, TYPE B-6.12

ROW

+10.97
49.17' LT
EL 691.70

+77.38
49.15' LT
EL 691.77

+53.07
30.0' LT
EL 691.31

+17.80
37.1' LT
EL 691.43

+70.33
36.9' LT
EL 691.57

25' R (TYP.)

+35.29
30.0' LT
EL 691.07

+29.30

+00.00

EX EOP
(FOR REF ONLY)

49.1'

30'

℄, PGL NEW WILKE ROAD

END RECONSTRUCTION
STA. 504+70.00

IMPROVEMENTS TO NEW WILKE ROAD AS PART OF COMPLETED MFT* 00-00078-01-CH PROJECT BY CITY OF ROLLING MEADOWS

502 503 504 505+00 506

NEW WILKE ROAD

+40.87
30.0' RT

EX EOP
(FOR REF ONLY)

50.9'

120' TAPER (10:1)

ROW

+52.80

PCC SIDEWALK, 5"

+39.7

+19.7

SEE SHEET NO. 28
MATCH LINE STA. 501+25

LEGEND

- PR CONSTRUCTION LIMITS
- PROFILE GRADE LINE
- EXISTING ROW
- PROPOSED ROW
- TEMPORARY EASEMENT
- PCC BASE CRSE W10 WITH PAVEMENT OVERLAY
- PAVEMENT OVERLAY
- SIDEWALK RAMPS
- DETECTABLE WARNINGS
- DEPRESSED CURB

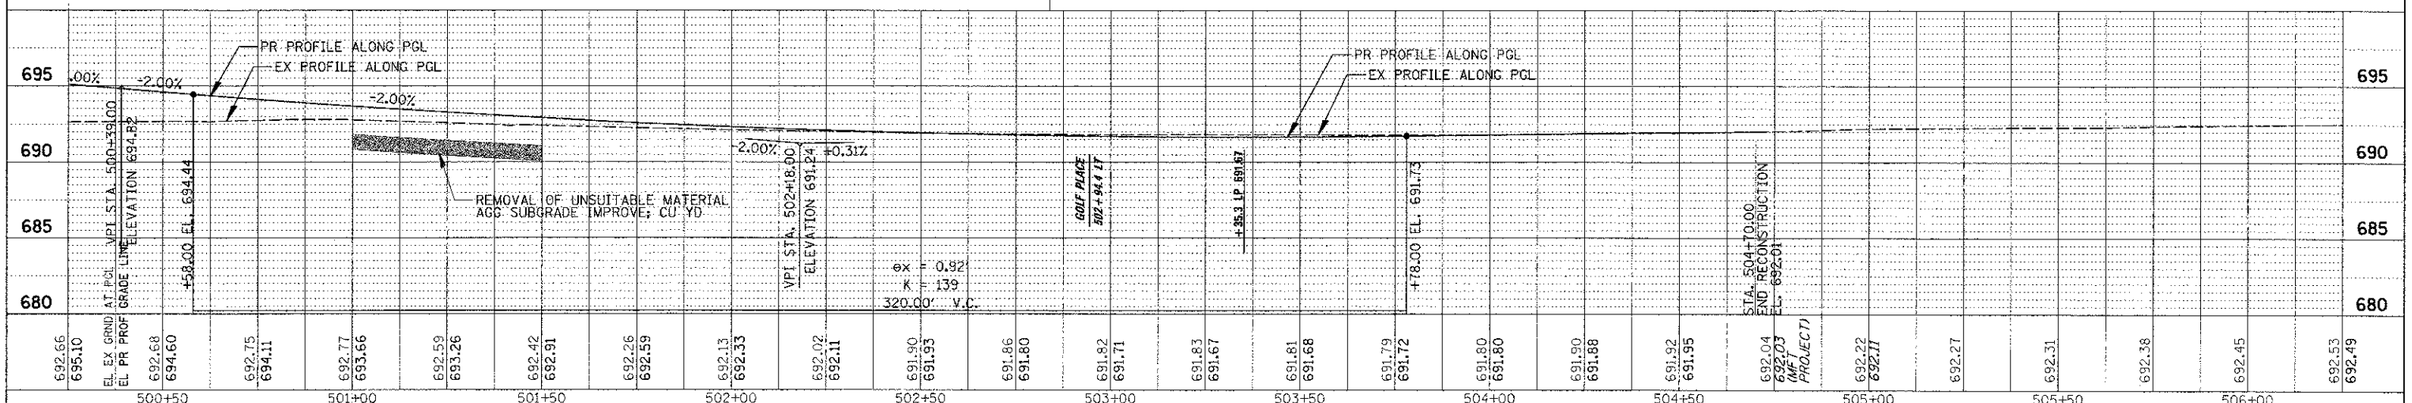

FILE NAME = N:\ROUNDS\95-36\R21\civil\SP_50359823-522.SHT	USER NAME = mgoldenberg	DESIGNED - BLL	REVISED - ⚠ 10-22-12	STATE OF ILLINOIS DEPARTMENT OF TRANSPORTATION	IL RTE 58 (GOLF ROAD) AND NEW WILKE ROAD IMPROVEMENTS PROPOSED ROADWAY AND PROFILE NEW WILKE ROAD
	PLOT SCALE = 20'	DRAWN - PMM	REVISED - 10/16/12 ELIM. PR ROW AT NE CORNER GOLF / NEW WILKE. IMPROVMENTS REVISED TO FIT WITHIN EX ROW.		SCALE: 20', 5V | SHEET NO. 9 OF 10 SHEETS | STA. 501+25 TO STA. 506+25
	PLOT DATE = 10/17/2012	CHECKED - JGS			
		DATE - 8/06/12			

F.A.P. RTE.	SECTION	COUNTY	TOTAL SHEETS	SHEET NO.
0559	00-00078-00-CH	COOK	116	33

CONTRACT NO. 83735

FED. ROAD DIST. NO. | ILLINOIS | FED. AID PROJECT

PROFILE: SURVEYED A/C DATE; ALIGNMENT CHECKED RT. OF WAY CHECKED; PLOT FILE NAME; NOTE BOOK; NO.; STRUCTURE; STATION OFFSET; BY; DATE